Studio Charrette will not be responsible for any principal desiger duties under CDM 2015.
No site work is to be carried out until permissions are in place. Site searches to carried out before any works to site.
All structural elemental/associated calculations to be confirmed and provided by structural engineer.

5 4 3 2 1 0 5

Scale 1:100

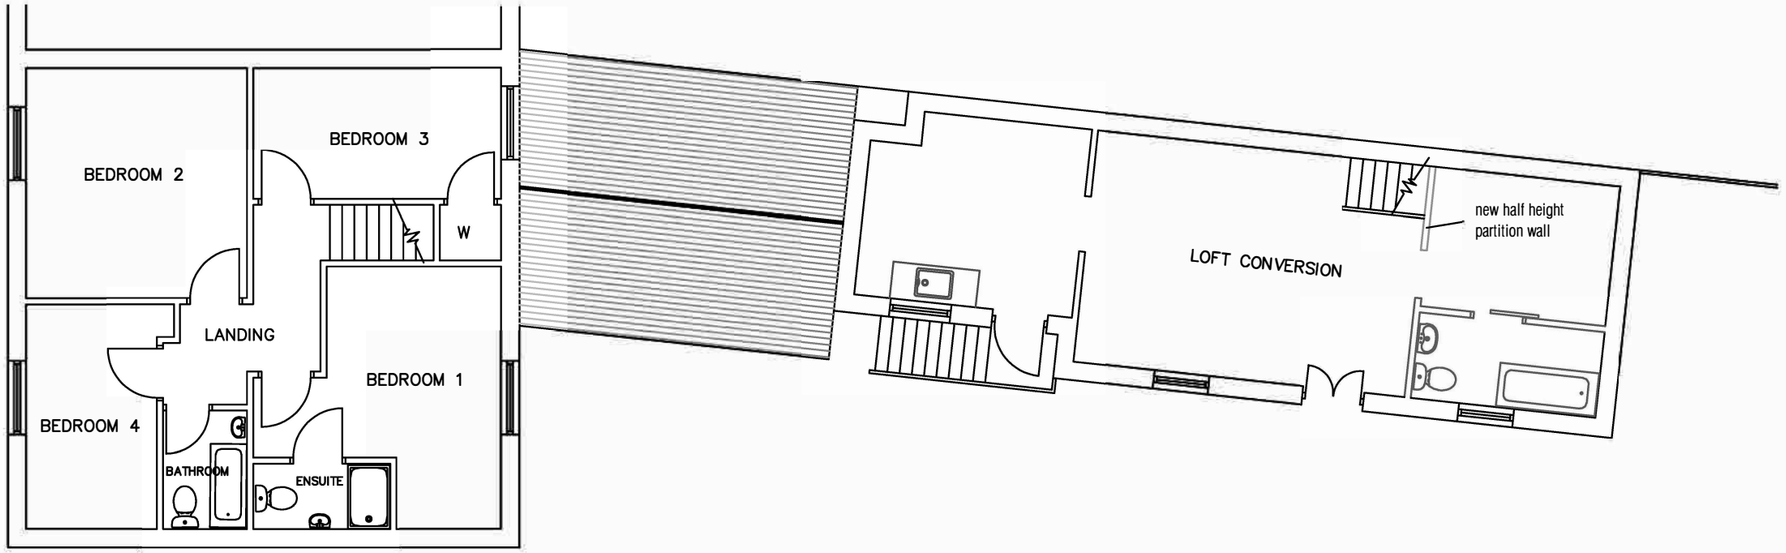

EXISTING FIRST FLOOR PLAN, 1:100

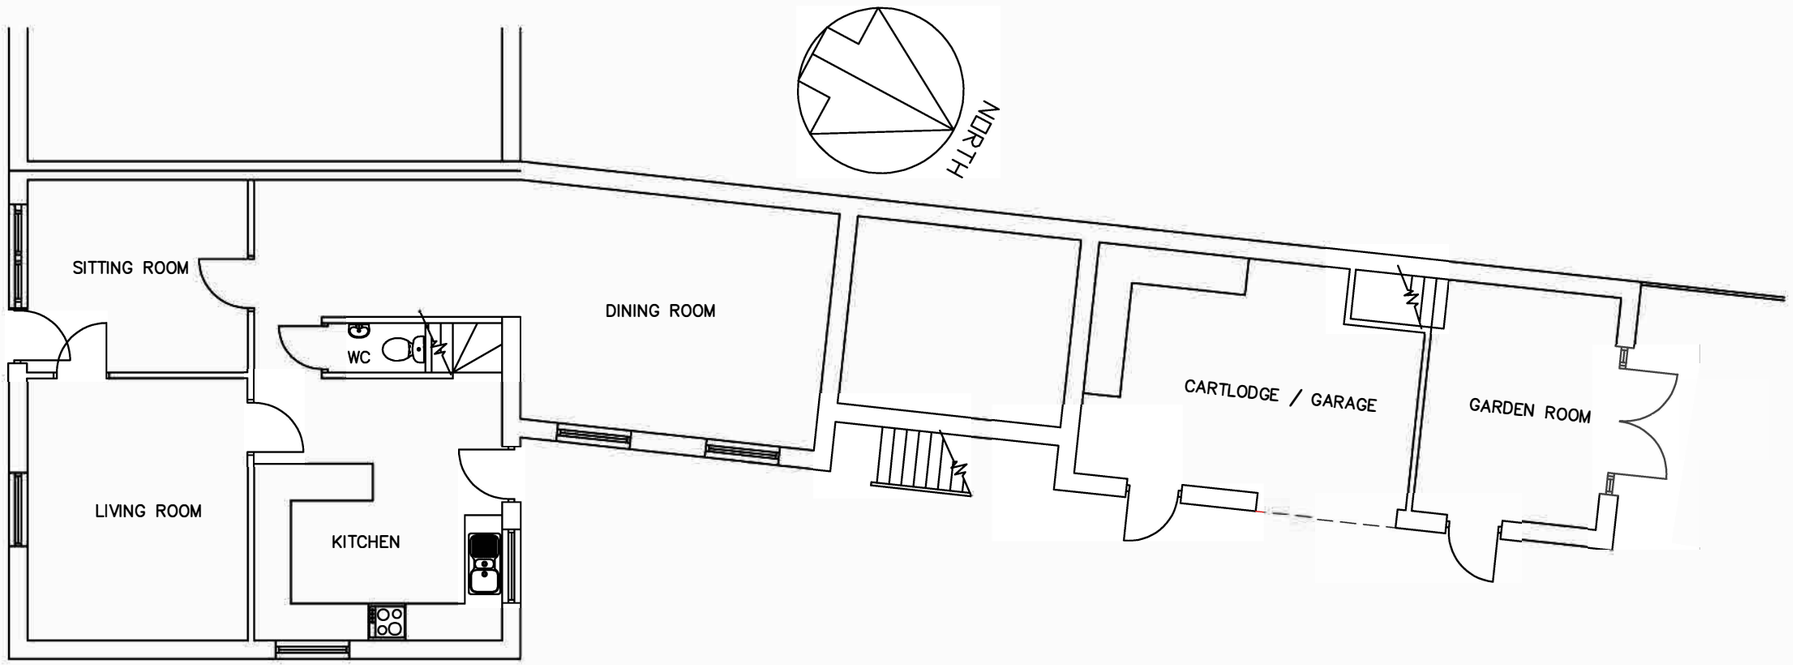

EXISTING GROUND FLOOR PLAN, 1:100

All existing walls, foundations and lintels or other structural items are to be confirmed load bearing and adequate for increased loading where relevant prior to work commencing.

Any existing walls to be removed are to be confirmed non - loadbearing prior to removal.

Boundaries, angles, and dimensions are to be checked by the main contractor prior to work commencing.

Written dimesions only to be used from this drawing. If in doubt consult the lead designer for clarification.

STUDIO CHARRETTE
A: The Clubhouse, 50 Grosvenor Hill, London, W1K 3QT
W: www.studiocharrette.co.uk

Client

Andrea Chance

Project Title
The Old Bakery, 53 High Street, Earith, Huntington PE28 3PP

Drawing Title
Conversion of attic to rear building

existing plans

Drawing No.
SC / 25 / 462 - 201

Rev

Scale
1:100 @ A3

Date - June 2025

Created By
A Mc

Check By

Planning	
Building Control	
Client	
Sketch	
Information	

This drawing and the copyright, design rights and all other intellectual property rights in it belong to Studio Charrette Ltd. No licence or assignment of any such rights is granted hereunder. This drawing is not to be copied or divulged to a third party without written permission.