MSQUARE
architects ltd

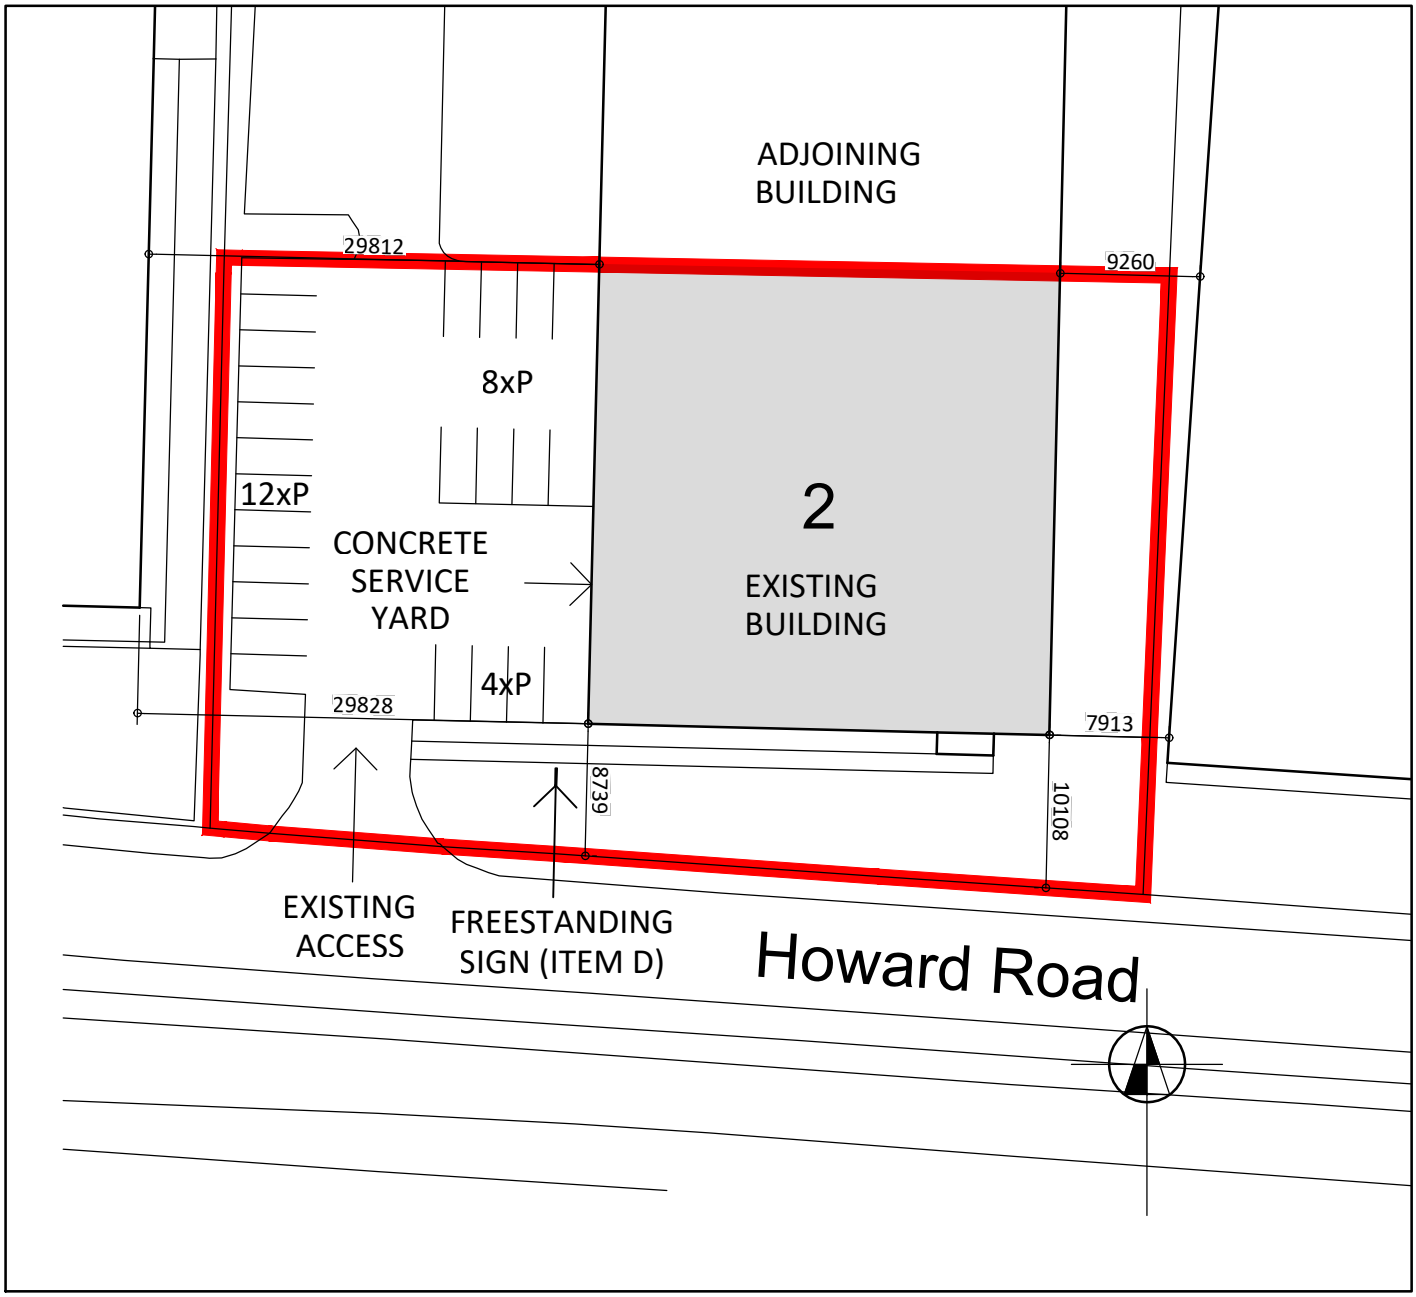

1:500 0 5 10 20 25m

CLIENT	SMARTBOX SELF STORAGE LTD	DWG No.	SMA	555	PA	003	↑ REVISIONS
PROJECT	UNIT 2, HOWARD ROAD, EASTON SOCON, ST NEOTS, CAMBRIDGESHIRE, PE19 8ET	DATE	JAN '26	SCALE	1:500		
		DRAWN	OTM	CHECKED			
TITLE	PROPOSED SITE BLOCK PLAN						

All discrepancies must be reported to the Architect
© MSQUARE ARCHITECTS LTD

MSQUARE
architects ltd
1 MSTUDIO, TALBOT YARD, MARKET HARBOROUGH
LEICESTERSHIRE, LE16 7NP - TEL. 01858 410915
www.msquarearchitects.com