MSQUARE
architects ltd

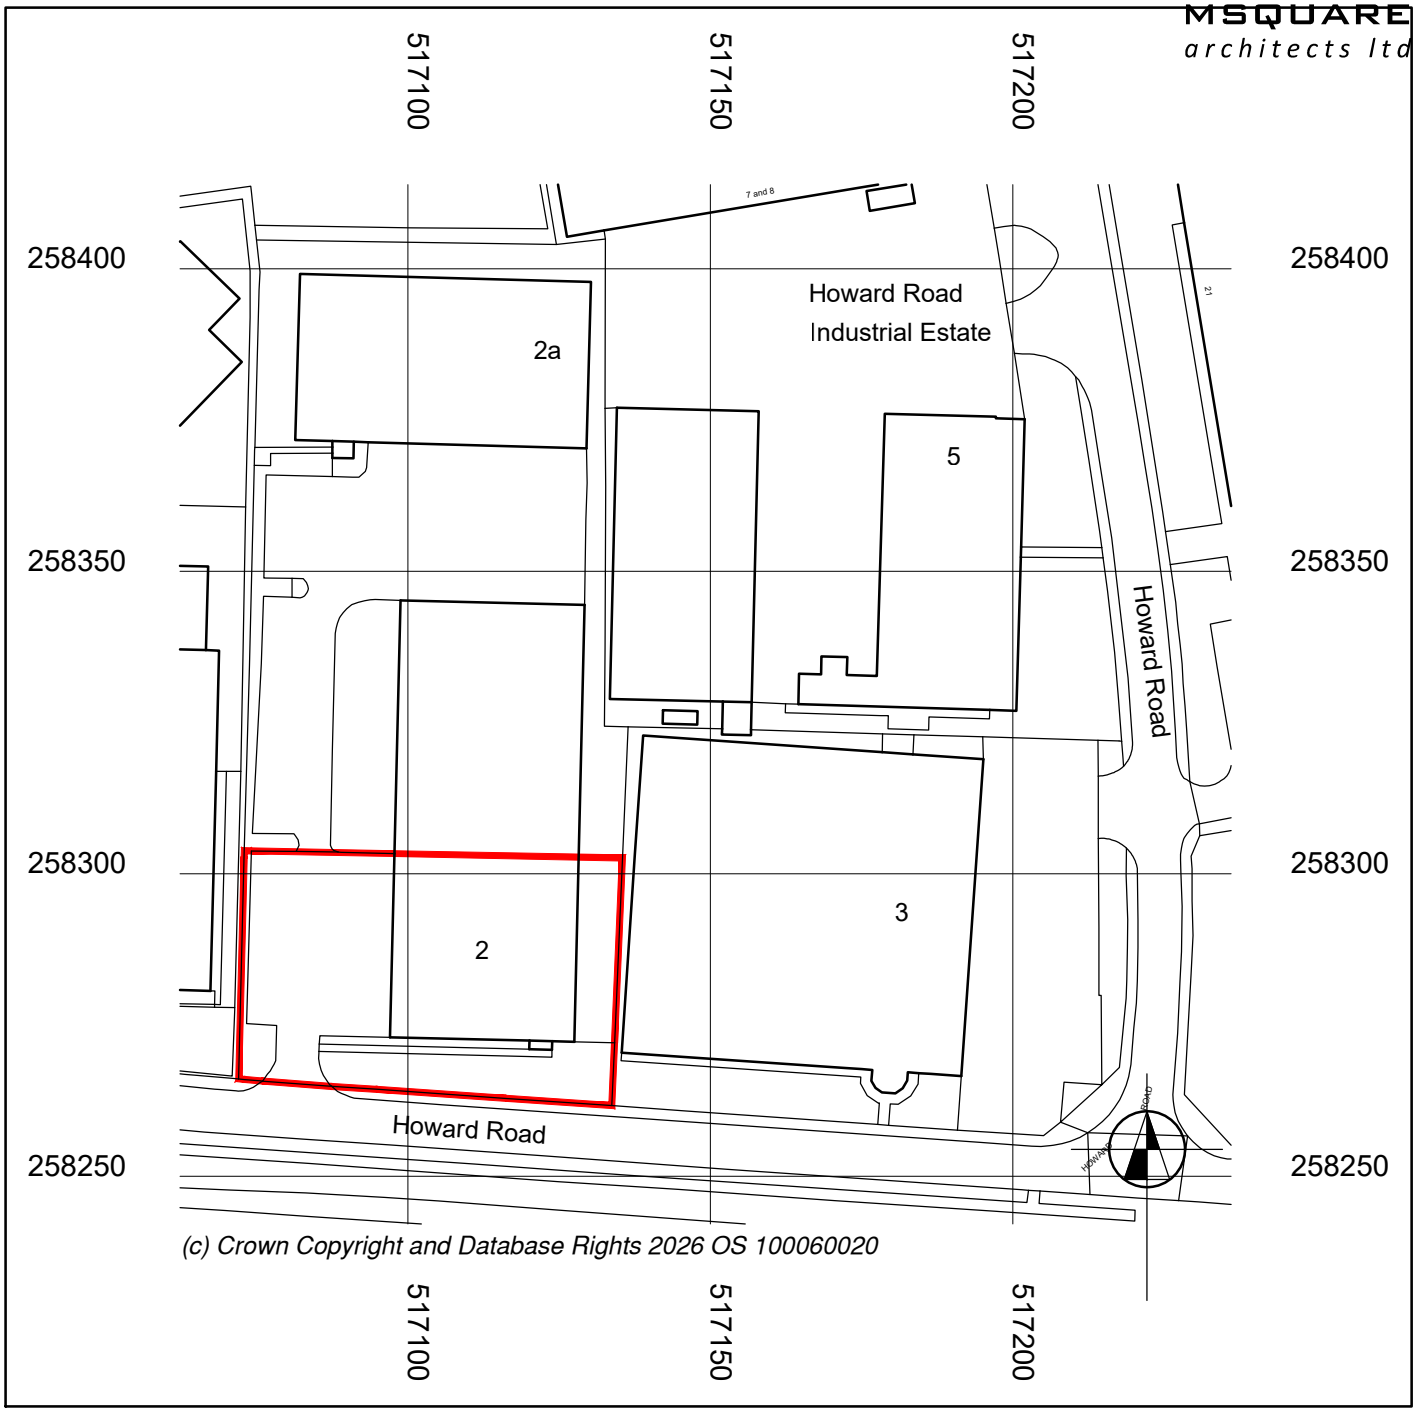

(c) Crown Copyright and Database Rights 2026 OS 100060020

1:1250 0 25 50 60m

CLIENT	SMARTBOX SELF STORAGE LTD	DWG No.	SMA	555	SUR	001	↑ REVISIONS
PROJECT	UNIT 2, HOWARD ROAD, EASTON SOCON, ST NEOTS, CAMBRIDGESHIRE, PE19 8ET	DATE	JAN '26	SCALE	1:1250		
		DRAWN	OTM	CHECKED			
TITLE	SITE LOCATION PLAN	All discrepancies must be reported to the Architect © MSQUARE ARCHITECTS LTD					

MSQUARE
architects ltd
1 MSTUDIO, TALBOT YARD, MARKET HARBOROUGH
LEICESTERSHIRE, LE16 7NP - TEL. 01858 410915
www.msquarearchitects.com