REV.	DETAILS	INIT.	DATE

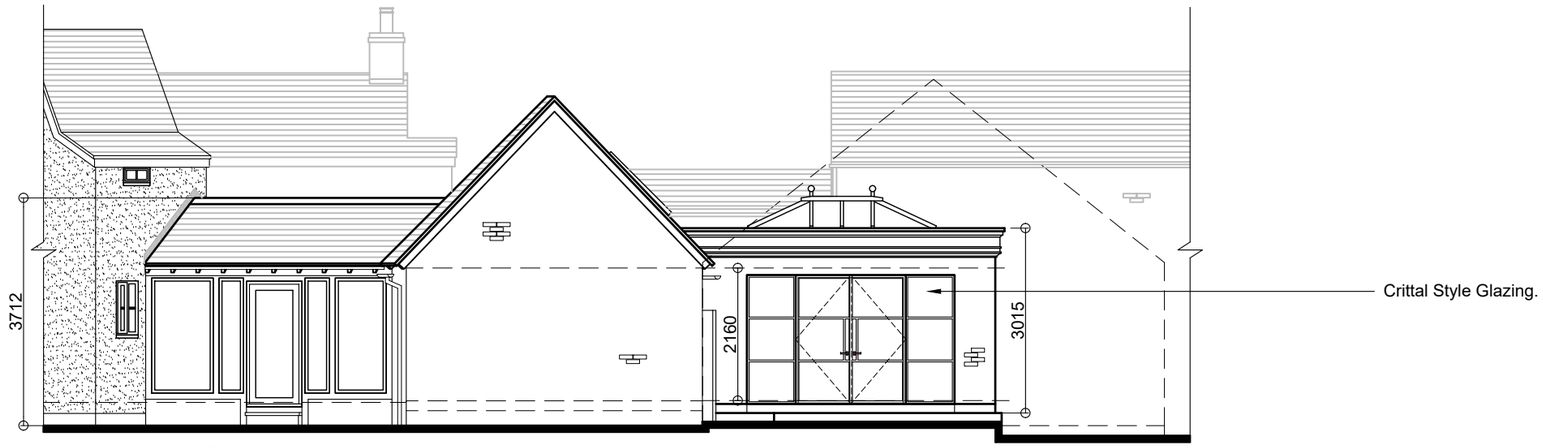

Proposed Side Elevation
View A - Scale 1:100



Proposed Rear Elevation
View B

PLANNING ISSUE

PLEASE NOTE
THESE DRAWINGS ARE FOR THE PURPOSE OF PLANNING ONLY
THESE ARE NOT CONSTRUCTION DRAWINGS

Proposed Materials
- Walls: Reclaimed Brick
- Roof: Flat Roofing Materials
- Proposed windows & Doors : Grey/ Cream PPC Aluminium - Colour to match Existing

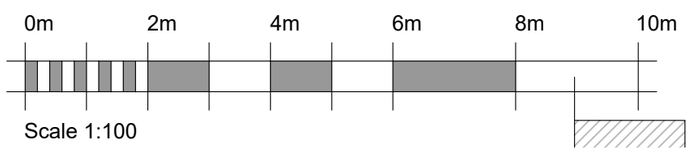

Scale 1:100

blueprint Architectural Design Ltd.
5 BLOTTS BARN, BROOKS ROAD, RAUNDS, NORTHANTS, NN9 6NS
01933 551389 :: info@blueprintdesign.org.uk

TITLE	Garden Room Extension for Mr & Mrs Blair 20 East Street, Kimbolton, PE28 0HJ			
DETAIL	Proposed Elevations			
SCALE	1:100	SHEET:	A3	26-032-04
DRAWN	JP	CHECKED	RW	
DATE	JUN 2026	ISSUE	PLANNING	

CONTRACTORS MUST CHECK ALL DIMENSIONS ON SITE, ONLY FIGURED DIMENSIONS ARE TO BE WORKED FROM, DISCREPANCIES MUST BE REPORTED TO BLUEPRINT BEFORE PROCEEDING. © THIS DRAWING IS COPYRIGHT.