

EXISTING BLOCK PLAN 1:500

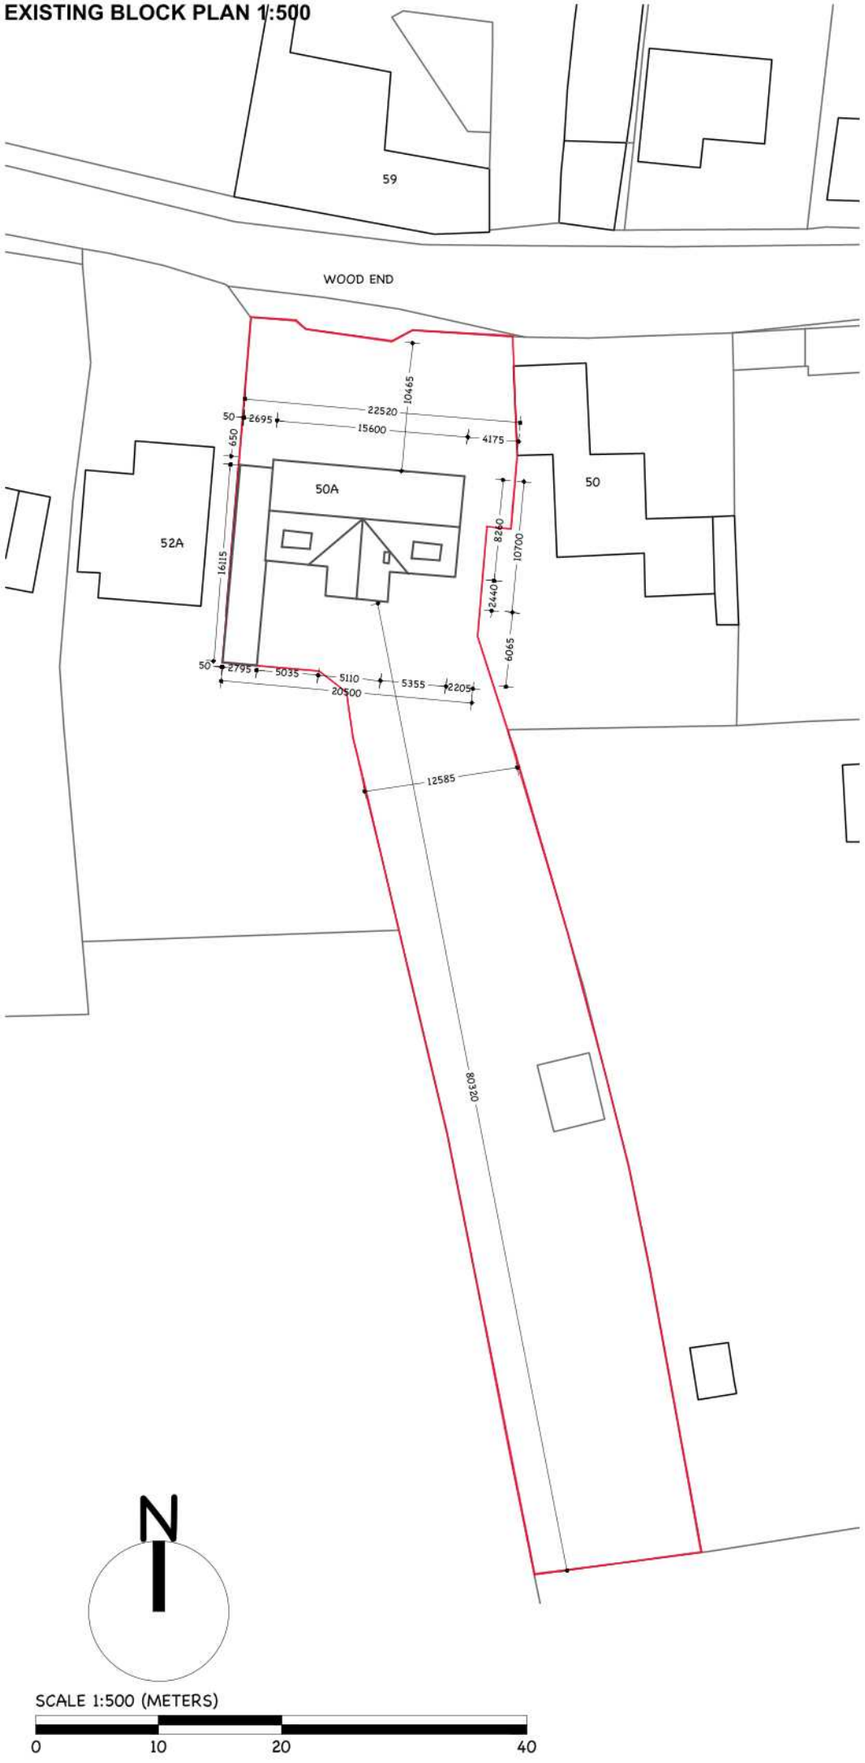

PROPOSED BLOCK PLAN 1:500

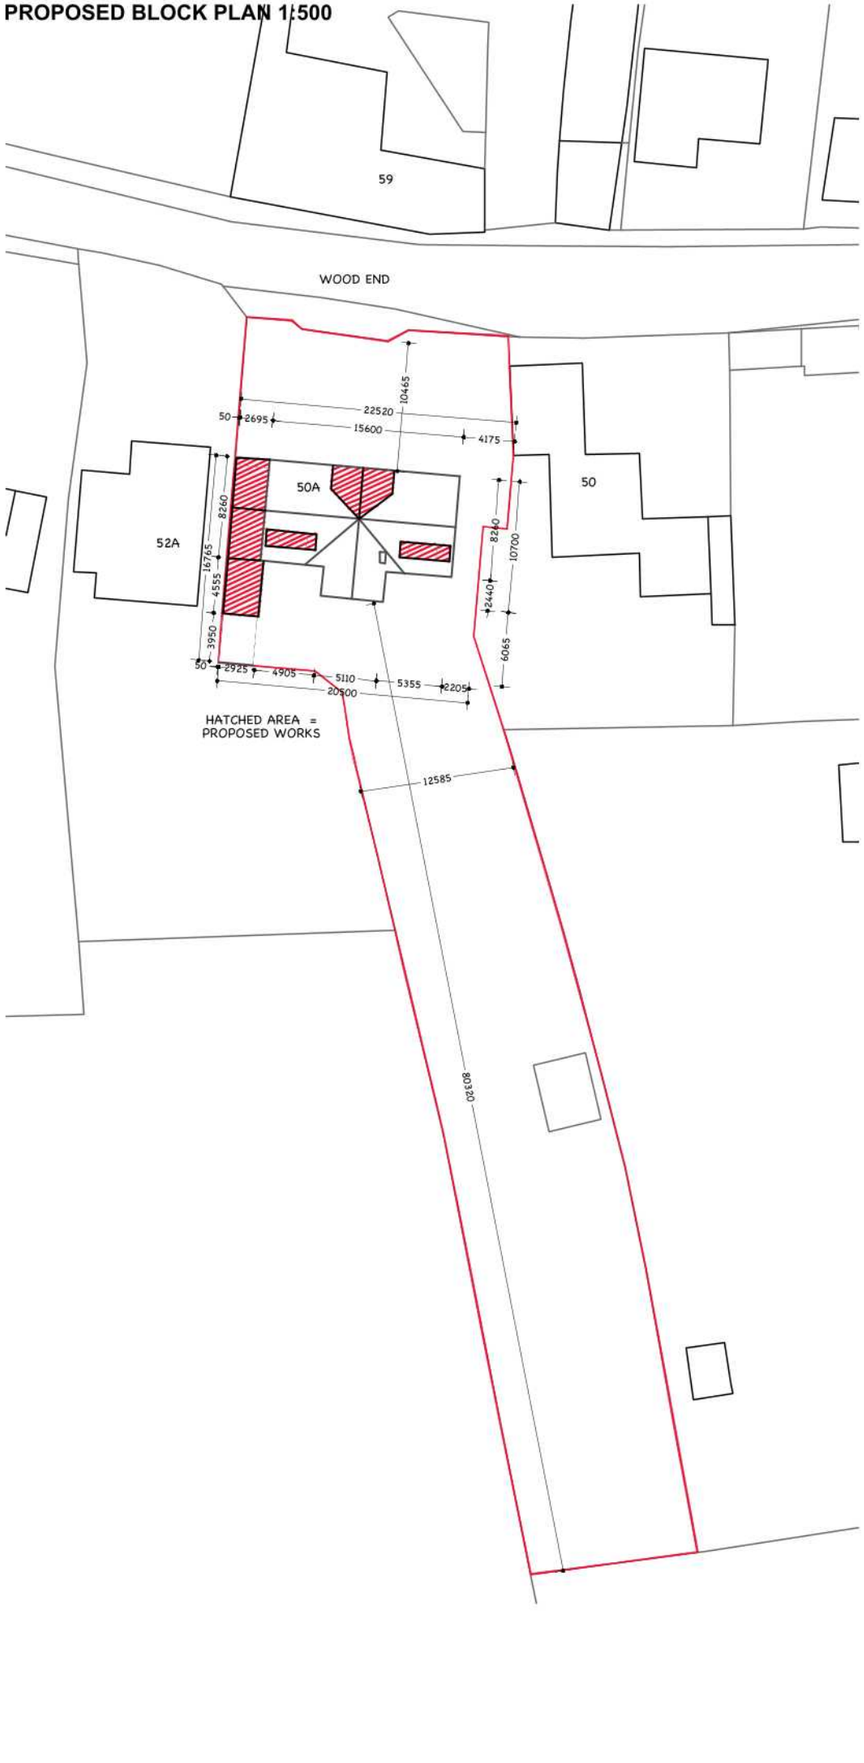

SCALE 1:500 (METERS)

0 10 20 40

This drawing is the copyright of Trevor Smith Design. Unauthorised reproduction is not permitted. No dimensions are to be scaled from this drawing. All figured dimensions shall only be used and to be checked on site by the contractor prior to commencing works or ordering of any materials. Any discrepancies to be notified immediately. if in doubt ask!

A 06.01.25 First Issue

Revisions

Client: Mrs Beardsley

Project Address: 50A Wood End, Bluntisham, Huntingdon, Cambridgeshire PE28 3LE

Scale: 1:500@A3

Date: 6th January 2025

Trevor Smith Design
Architectural Designer
CIAT CHARTERED PRACTICE
Chartered Architectural Technologist
Castle Hill House, High Street, Huntingdon, Cambridgeshire PE29 3TE
T: 01480 400693 E: trevor@trevorsmith.design W: www.trevorsmith.design

Project Number:	Drawing Number:	Revision:
224	3-02	A