

EXISTING SITE PLAN, FLOOR PLANS, ELEVATIONS AND CROSS SECTION 1:100

This drawing is the copyright of Trevor Smith Design. Unauthorised reproduction is not permitted. No dimensions are to be scaled from this drawing. All figured dimensions shall only be used and to be checked on site by the contractor prior to commencing works or ordering of any materials. Any discrepancies to be notified immediately. If in doubt ask!

EXISTING CROSS SECTION A-A 1:100

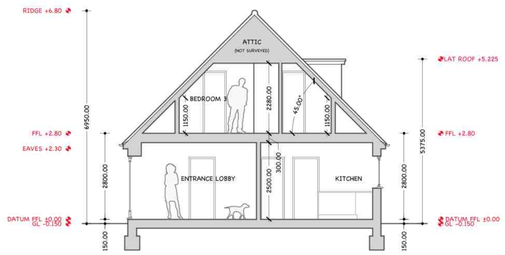


EXISTING GROUND FLOOR PLAN 1:100

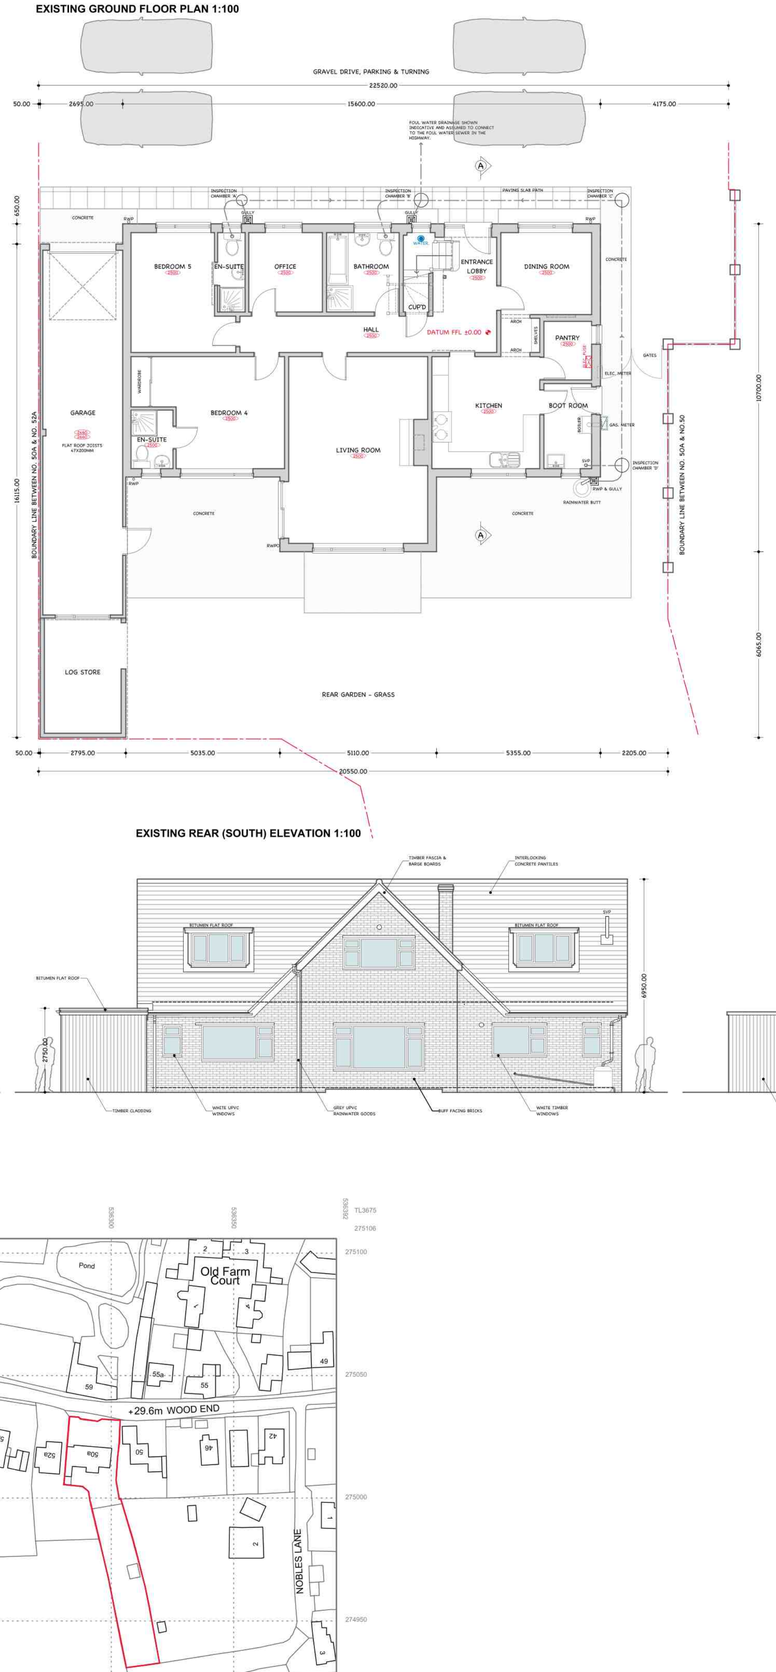

EXISTING FIRST FLOOR PLAN 1:100




EXISTING SIDE (WEST) ELEVATION 1:100

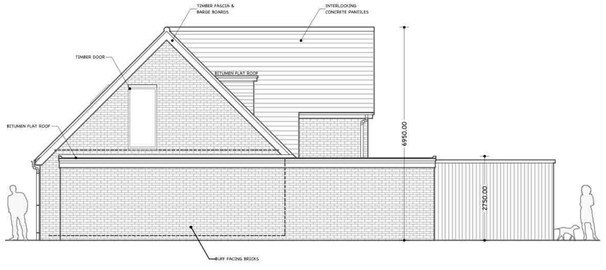

EXISTING REAR (SOUTH) ELEVATION 1:100

EXISTING SIDE (EAST) ELEVATION 1:100

EXISTING FRONT (NORTH) ELEVATION 1:100

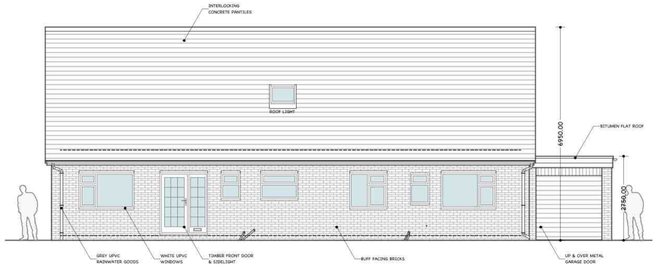

EXISTING LOCATION PLAN 1:1250

© Crown copyright 2023 Ordnance Survey 100053143

N

SCALE 1:100 (METERS)
0 1 2 3 4 5 7.5

SCALE 1:500 (METERS)
0 10 20 40

SCALE 1:1250 (METERS)
0 10 50 100

C	06.01.25	Existing Block Plan Removed & Vertical Dimensions Added to Elevations.
B	18.09.24	Issued For Planning
A	05.03.24	First Issue

Revisions

Client: Mrs Beardsley

Project Address: 50A Wood End, Bluntisham, Huntingdon, Cambridgeshire PE28 3LE

Scale: 1:100@A1

Date: 5th March 2024

Trevor Smith Design
Architectural Designer
CIAT CHARTERED PRACTICE
Chartered Architectural Technologist
Castle Hill House, High Street, Huntingdon, Cambridgeshire PE29 3TE
T: 01480 400693 E: trevor@trevorsmith.design W: www.trevorsmith.design

Project Number: 224 **Drawing Number:** 1-01 **Revision:** C