


Proposed East Elevation. 1:100.

Proposed South Elevation. 1:100.

Proposed West Elevation. 1:100.


ELEVATIONAL MATERIALS

NEW CLADDING TO BE A MIXTURE OF SOLID AND HIT AND MISS TIMBER PANELING UNLESS AGREED OTHERWISE.
NEW ROOF TO BE METAL UNLESS AGREED OTHERWISE.
NEW RAINWATER GOODS TO BE BLACK AND SQUARE UNLESS AGREED OTHERWISE.

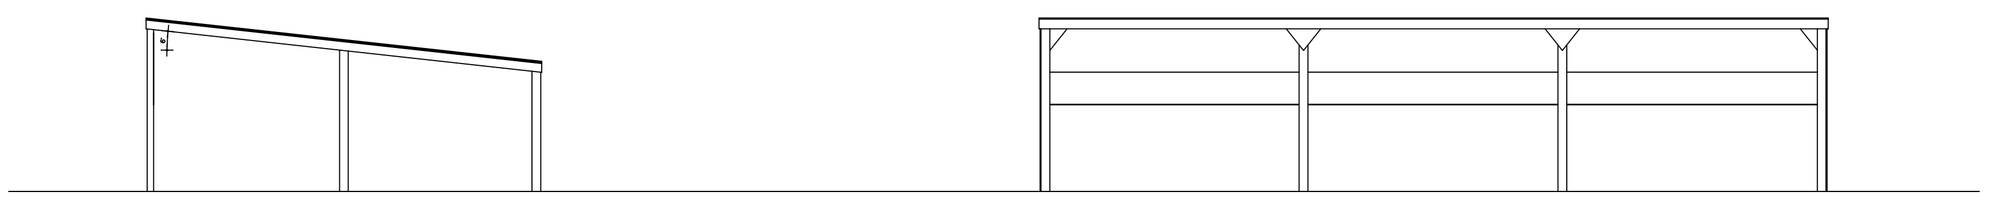

Section. 1:100.

Proposed North Elevation. 1:100.

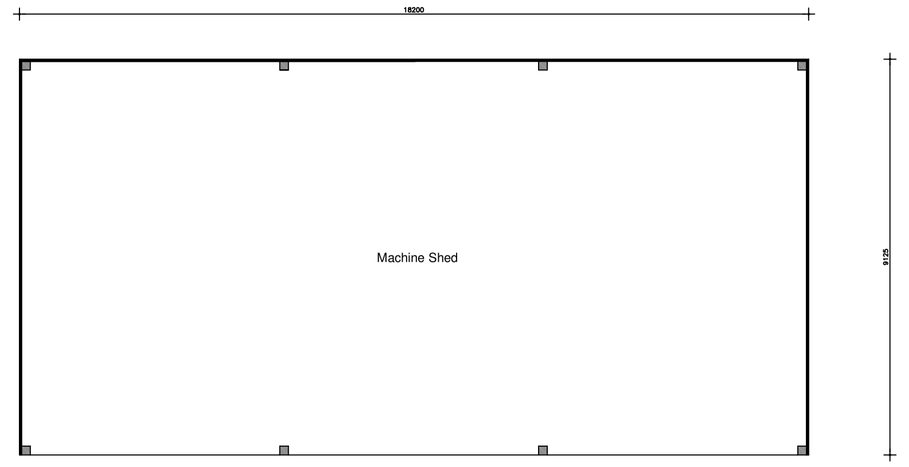


Proposed Ground Floor Plan. 1:100.

SCALE BAR 1:100

0 5 10 15 20

ELEVATIONAL MATERIALS - WORKSHOP


NEW WALL PROFILE SHEETING TO BE EITHER GREEN AND GREY UNLESS AGREED OTHERWISE.
NEW ROOF PROFILE SHEETING TO BE EITHER GREEN AND GREY UNLESS AGREED OTHERWISE.
NEW EXTERNAL METAL ROLLER SHUTTER DOOR TO BE EITHER GREEN OR GREY UNLESS AGREED OTHERWISE.
NEW RAINWATER GOODS TO BE BLACK AND SQUARE UNLESS AGREED OTHERWISE.

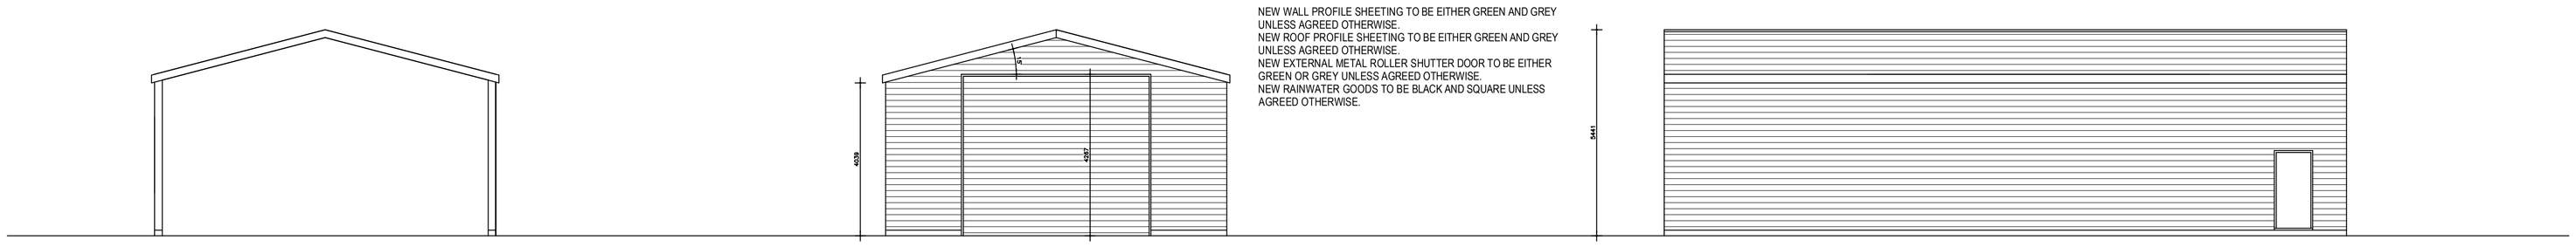


Section. 1:100.

Proposed North Elevation. 1:100.

Proposed West Elevation. 1:100.

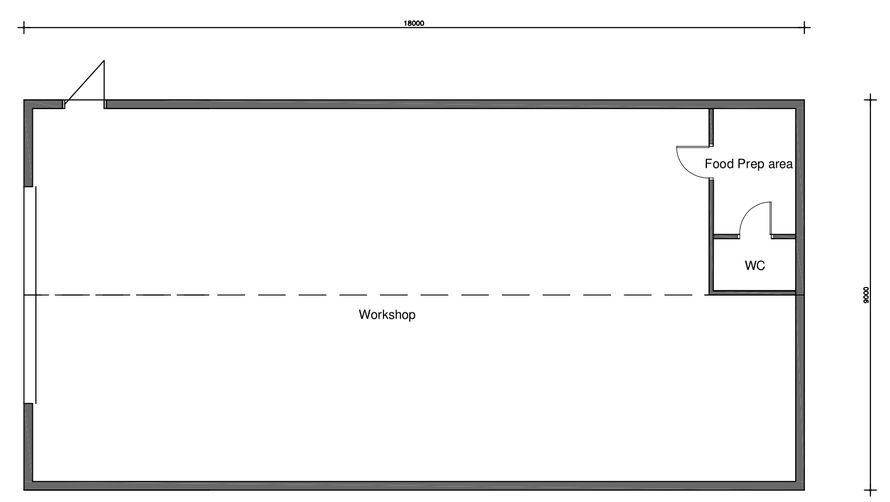

Proposed Ground Floor Plan. 1:100.

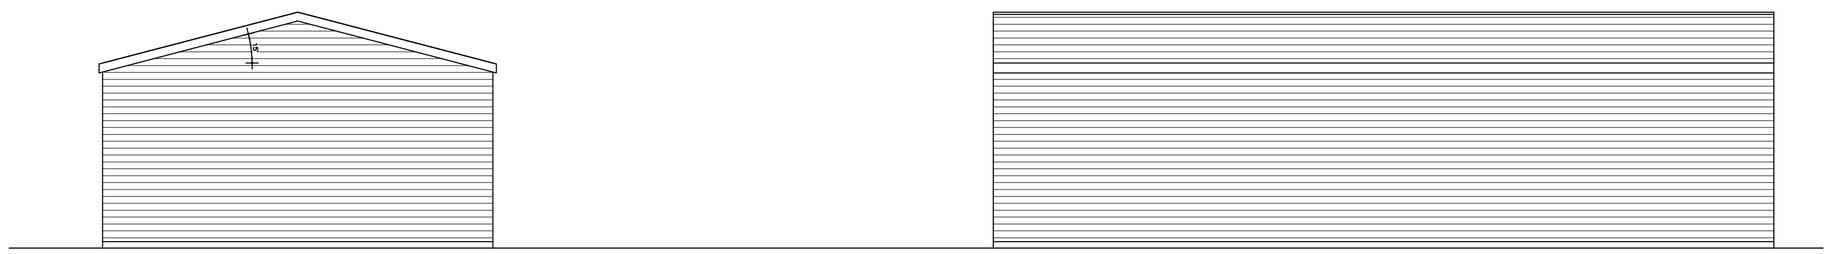

Proposed South Elevation. 1:100.

Proposed East Elevation. 1:100.

SCALE BAR 1:100

0 5 10 15 20

BEAWARE PRIOR TO COMMENCEMENT

Contractor to check and confirm all existing dimensions and features positions and is to work to suit site dimensions.

Client to inform of any deviation from drawing or specification and Clients and Building Inspector's and/or Planning departments permission to be obtained prior to commencement on site.

COPYRIGHT

The copyright of this drawing is the property of

JK ARCHITECTURE

Without whose written permission it may not be used, published or reproduced in any form.

DO NOT SCALE THIS DRAWING USE DRAWING BARS

Copyright Jk Architecture. All dimensions to be verified on site.

Revision 'D' FULL PLANNING APPLICATION. By Approved
AUGUST 2026 Paul B

J K Architecture
t: 0800 612 6825 m: 07545 424251
e: jkdesign@btinternet.com
www.jkarchitecturelimited.co.uk

OFFERING IMAGINATIVE DESIGN SOLUTIONS TO ALL

Client:
MASONS AGRIFORESTRY CONTRACTING

Project:
PROPOSED FULL PLANNING APPLICATION
FOR NEW AGRICULTURAL/FORESTRY CUSTOM BUILD DWELLING WITH AGRICULTURAL/FORESTRY WORKSHOP AND OPEN MACHINERY SHED
AT LAND OFF CHAPEL ROAD
RAMSEY HEIGHTS
CAMBS.
PE26 2RS

Drawing Title:
PROPOSED UNITS FLOOR PLANS AND ELEVATIONS.

Scale:	Date:	Drawn:
1:100	JAN 2026	PB

Project No:	Drawing No:	Revision:
8773	103	D

Any revisions to the plans or seperate specification can only be carried out by JK Architecture