



NORTH-WEST ELEVATION

ILLING'S LANE

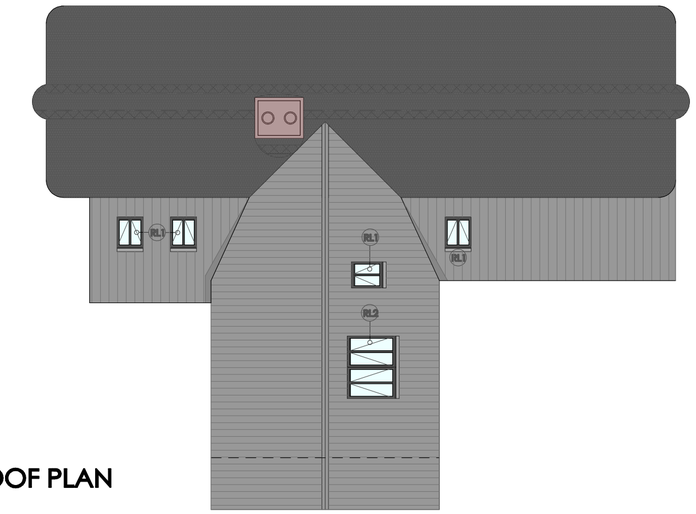

ROOF PLAN

0 5m

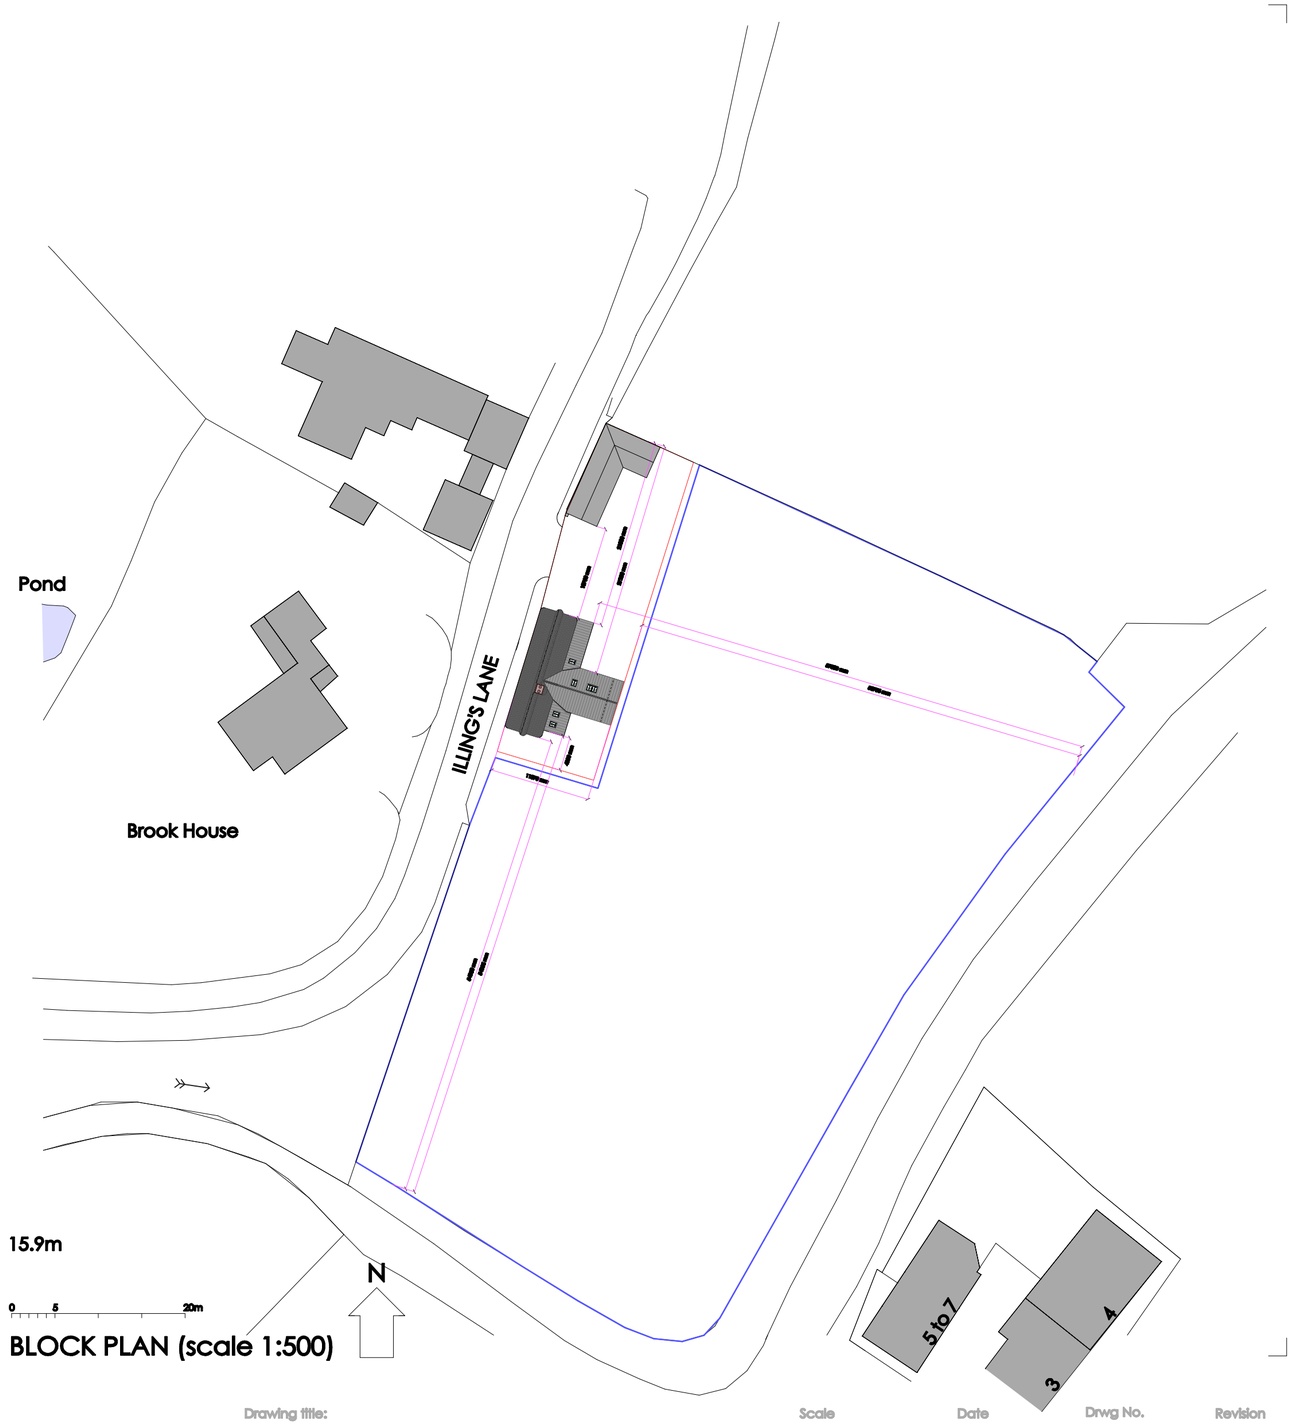

BLOCK PLAN (scale 1:500)

CAMPBELL McCRAE Limited

architectural services

Chapel House, 5 The Stiles, Godmanchester, Huntingdon, Cambridgeshire, PE29 2JF
Tel: 01480 433073 Web: www.campbell-mccrae.co.uk
Registered number: 7830594. Registered in England and Wales. Registered address: 88 High St, Ramsey, Cambs, PE26 1BS

Project:	Drawing title:	Scale	Date	Drwg No.	Revision
The Cottage, Illings Lane, Broughton	As proposed elevations, roof plan and block plan	1:100@A2	Feb 25	22466_04	A

Use figured dimensions only, do not scale.
Campbell McCrae Ltd can accept no responsibility for the interpretation of this drawing when the practice is not named as contract administrator in the building contract.