
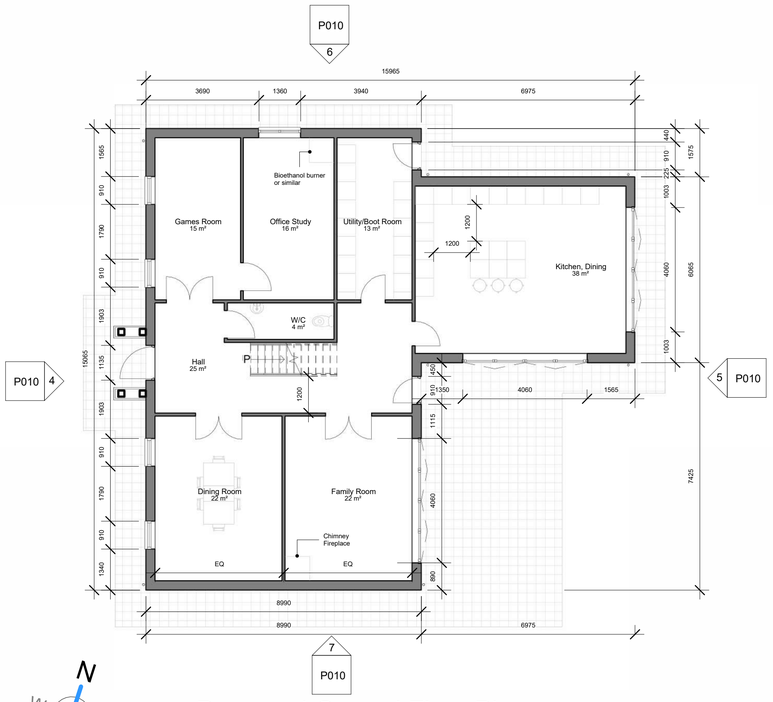



1 Proposed Ground Floor Plan

1 : 100

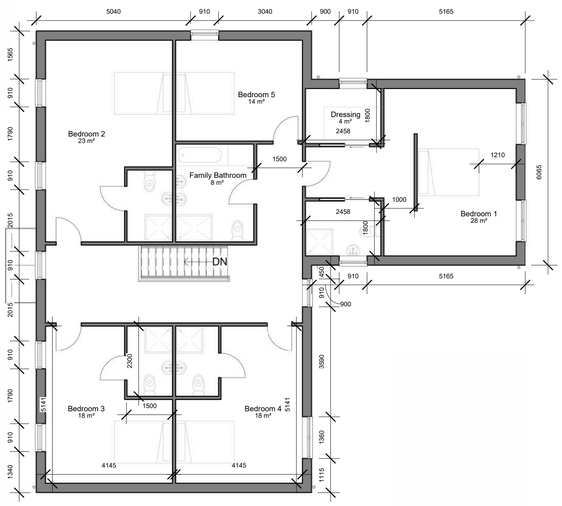

2 Proposed First Floor Plan

1 : 100

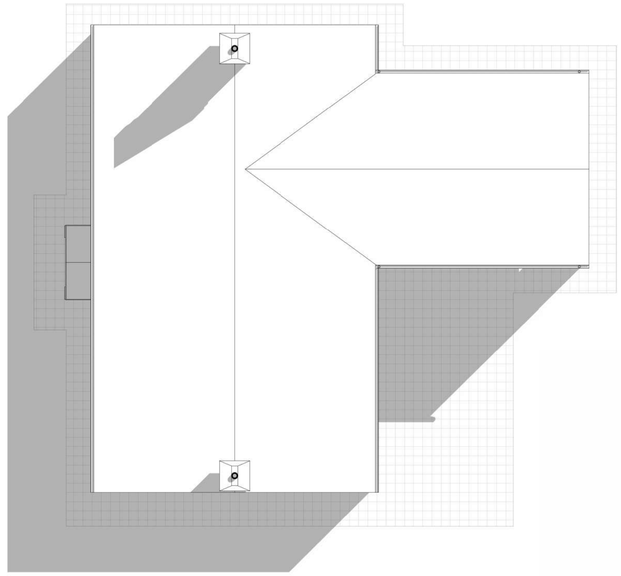

3 Proposed Roof Plan

1 : 100



4 Front Elevation (West)

1 : 100



5 Rear Elevation (East)

1 : 100



6 Side Elevation (North)

1 : 100



7 Side Elevation (South)

1 : 100

Scale 1:100

2 0 10 20 m

NOTES:

The level of detail shown on this drawing is relative to the **PLANNING APPLICATION** only and this drawing should not be used for any other purpose without prior approval of the Architect and subsequent checking / development by others prior to construction.

Planning adherence - the Client / Contractor is to undertake the works in complete accordance with the LA approved planning drawings and is to take responsibility for the discharge of any associated planning conditions.

Building Control - the Client / Contractor must liaise directly with the chosen Building Control body to ensure the project is in complete accordance with the Building Regulations prior to construction.

Structure & Construction - these drawings have not been coordinated with a Structural Engineer nor an Energy Assessor and therefore show indicative construction build-ups only and are not to be used for construction purposes.

The future Contractor is responsible for visiting site and taking / checking all dimensions relative to setting out and construction.

All dimensions are in millimetres unless noted otherwise.

Rev	Date	Description	Drawn
C	29/10/26	Dimensions added to site plan and elevations	CL
B	11/08/26	Window and Porch Revision	AV
A	15/07/26	General updates following design meeting	CL

Client Issue

Drawn by CL Checked by ID

CLASS Q

PLANNING I ARCHITECTURE I PROJECT MANAGEMENT

The Grey House, 3 Broad Street, Stamford, PE9 1PG
01780 239181
www.classq.co.uk

Project

P26127 Elysian Fields, Little Catworth

Sheet Number	Drawing Title
P010	Proposed Drawings

Date	Revision	Scale @A1
June 2026	C	As indicated

Copyright of this drawing is vested in Class Q Ltd (Reg. 11587961). This drawing may not be copied, reproduced or amended without written permission. No liability shall be accepted by Class Q Ltd for amendments made by others.