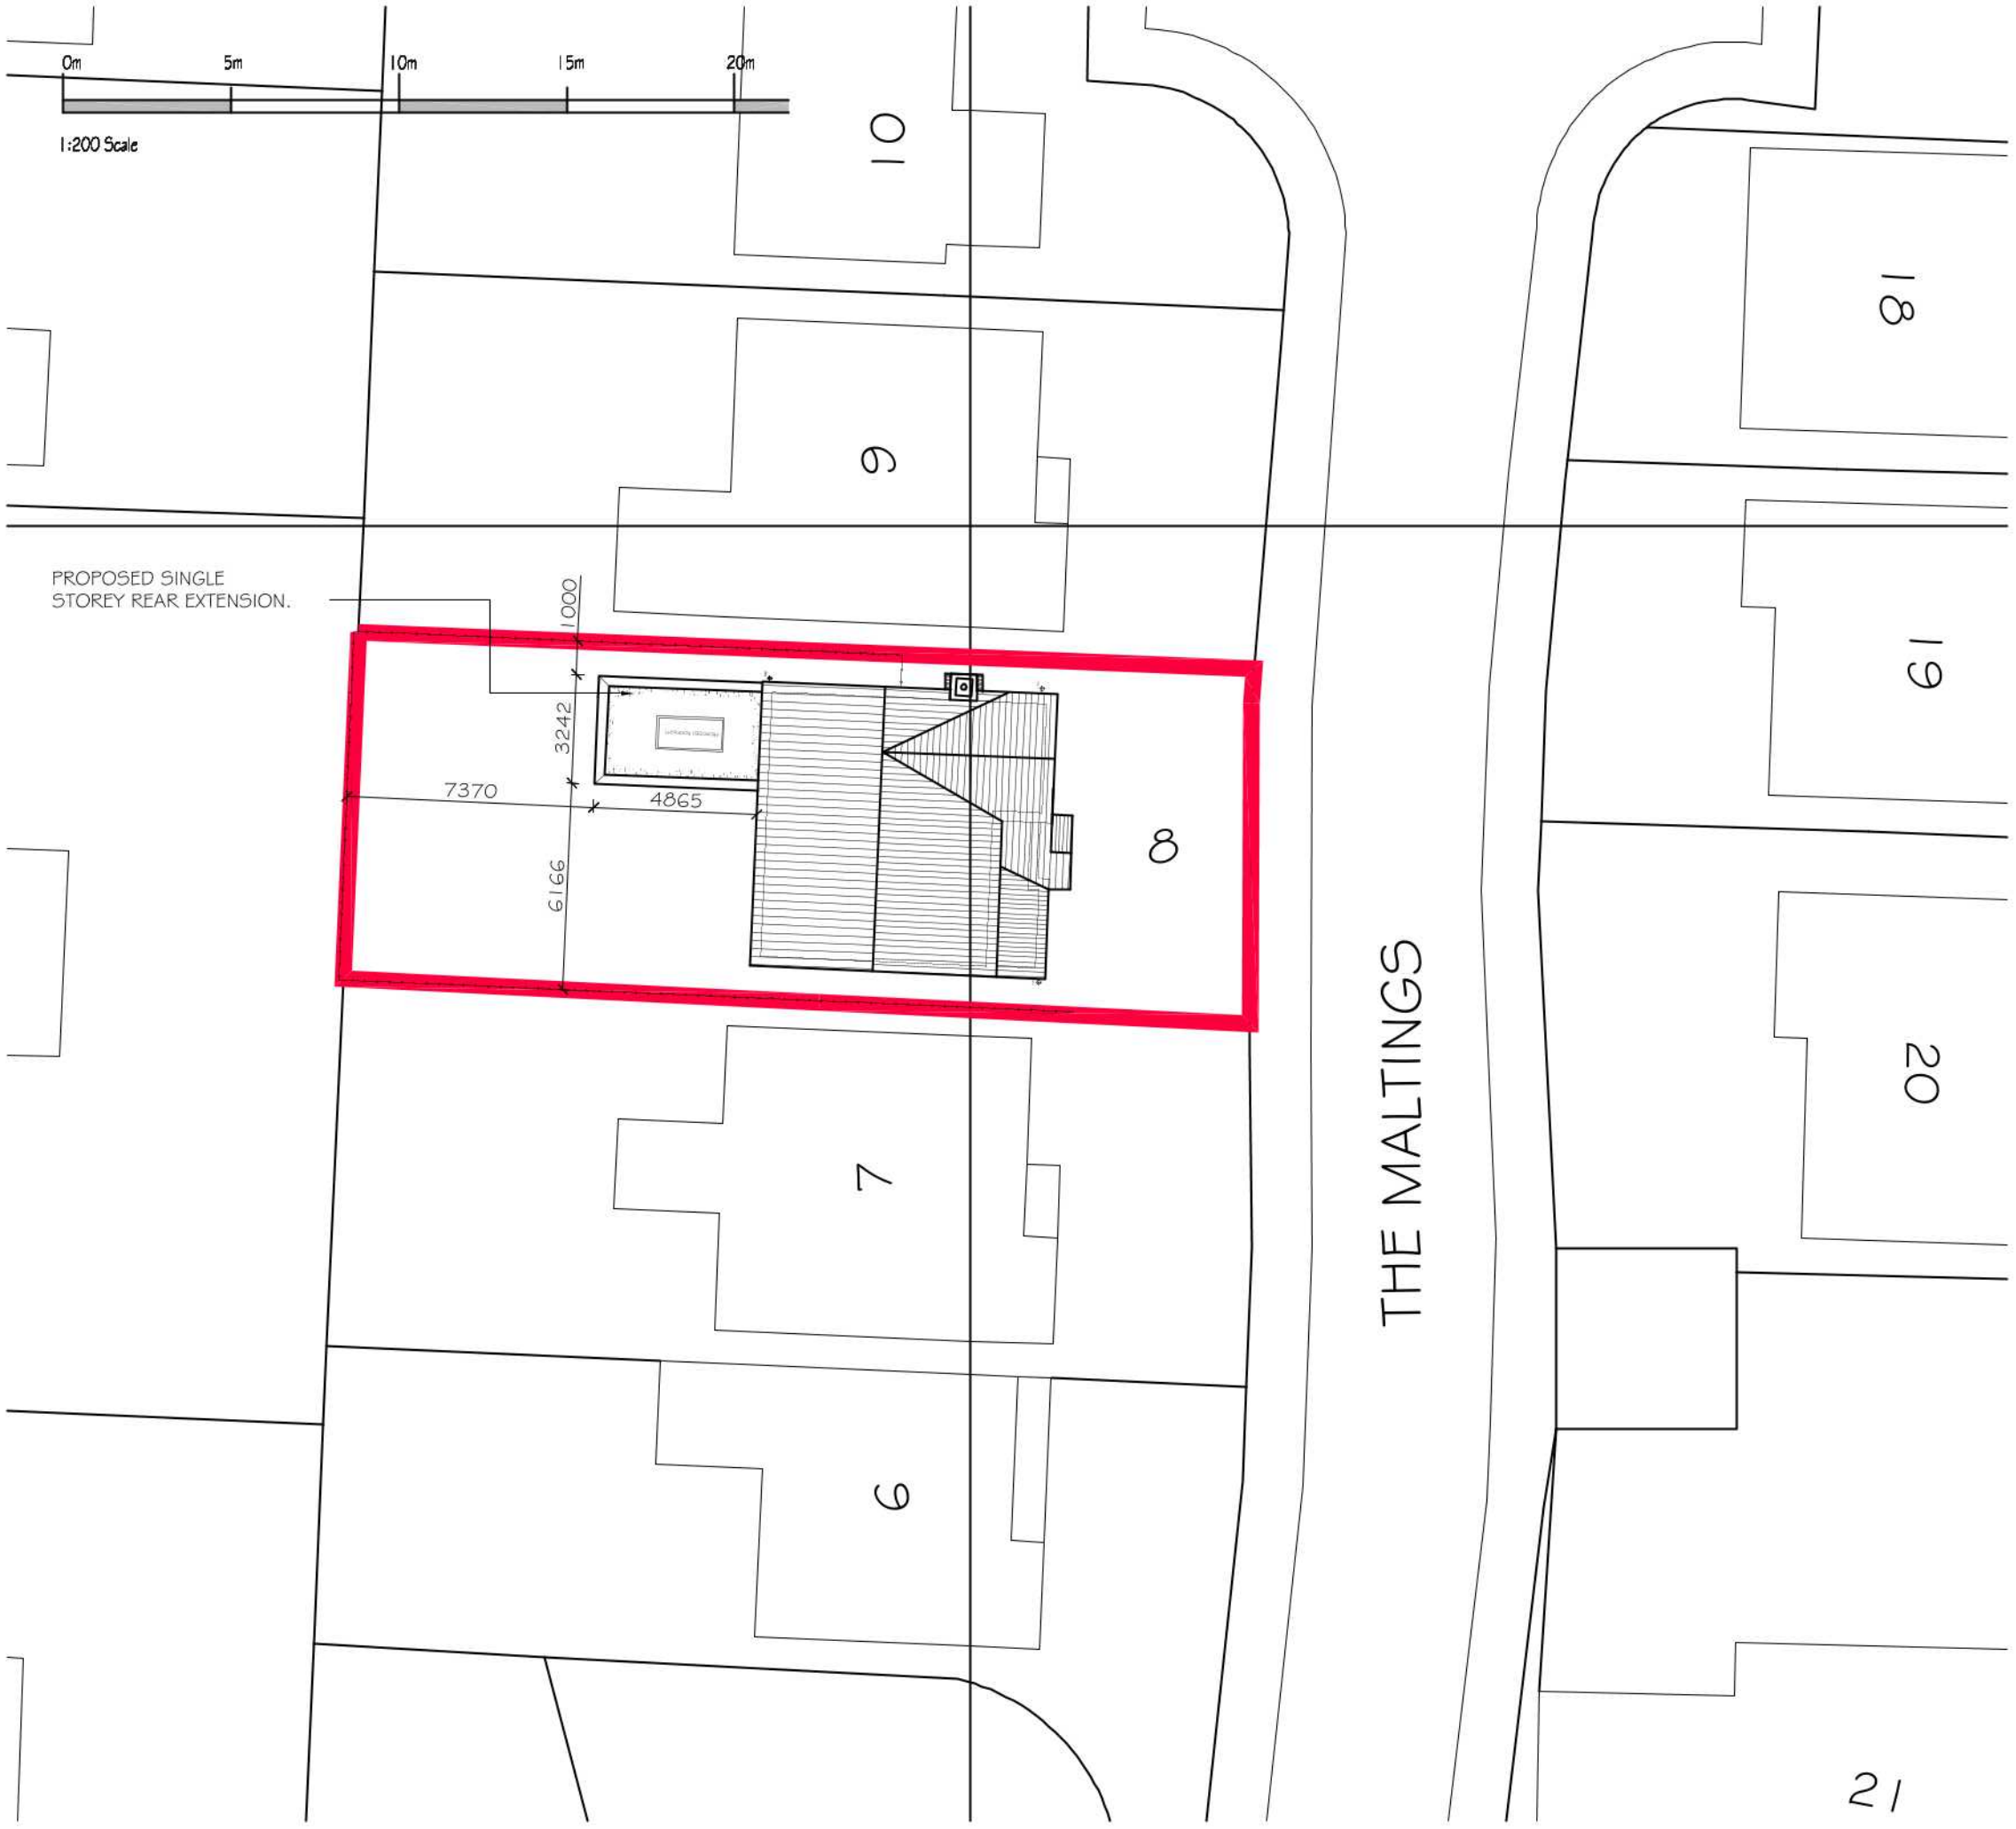


DISCLAIMER:

This drawing is the property of the applicant and is issued on the condition that it is not reproduced, disclosed or copied to any individual without written consent from the applicant.

No Dimensions are to be scaled from this drawing EXCEPT FOR PLANNING PURPOSES.

©COPYRIGHT MT ARCHITECTURE LTD

Issued for:

Rev:	Date:	Details:	Drawn:	Checked:
A	23.10.24	CLIENT COMMENTS INCORPORATED.	MRT	MRT
B	07.11.24	CLIENT COMMENTS (RELATING TO THE PROPOSED GF GA PLAN) INCORPORATED.	MRT	MRT
C	27.11.24	FURTHER DIMENSIONS ADDED.	MRT	MRT

MTArchitecture Ltd
DEPENDABLE ARCHITECTURAL SERVICES
7 Ream Close, Eynesbury, St Neots, Cambridgeshire PE192HE
www.mt-architectureltd.co.uk / info@mt-architectureltd.co.uk
01480 474708 / 07921504260

Scale: 1:200@A3	Drawing Title: PROPOSED SITE BLOCK PLAN.
Date: OCT 2024	Project Title: 8 THE MALTINGS, EATON SOCON PE19 8ES.
Drwg number: 2024084/08	Revision: C