

NOTE: NO DIMENSIONS TO BE SCALED FOR CONSTRUCTION. DRAWINGS MAY BE SCALED FOR PLANNING PURPOSES ONLY. ALL DIMENSIONS TO BE CHECKED ON SITE. COPYRIGHT RESERVED.

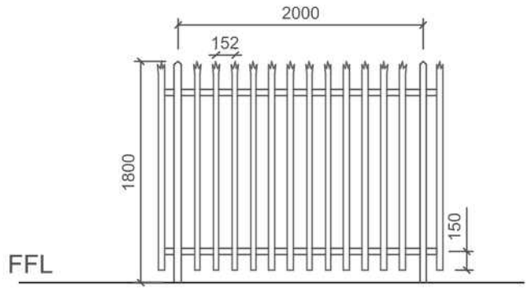

TYPICAL FENCE PANEL

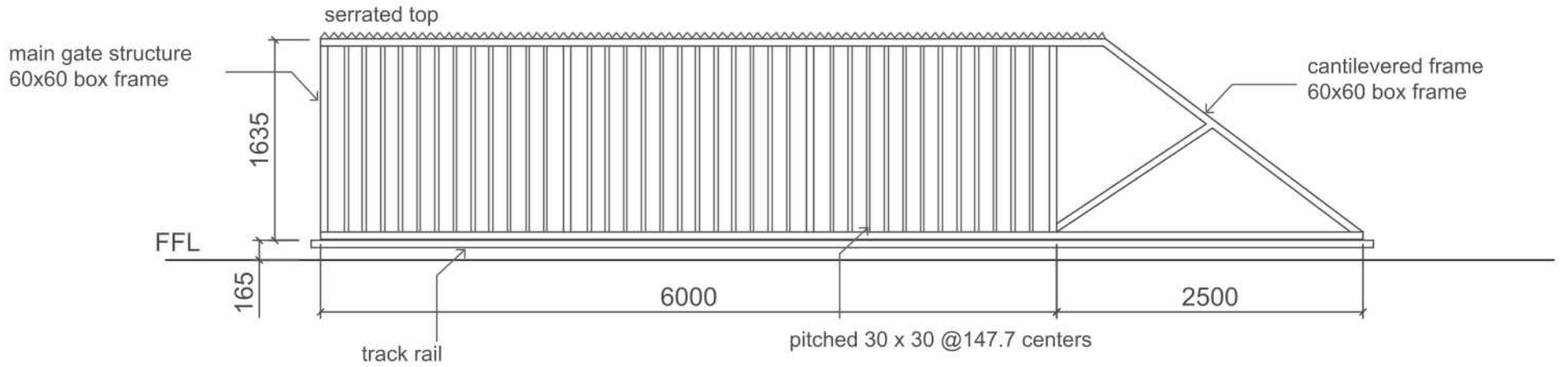

PROPOSED GATE ELEVATION

0 5m

SCALE

REV:	BY:	DATE:	DETAILS:

JONNEY GATES
Makes Metal-Work

DRAWING TITLE:
GATE AND FENCE ELEVATION - PROPOSED

SCALE:	DATE:	BY:
1:50@A3	17.02.25	AG

DRAWING NO: 25004 - PROP-001

REVISION: -

JensanPLAN
www.jensanvisual.co.uk email: info@jensanvisual.co.uk

PROJECT:
LONG DROVE SOMERSHAM