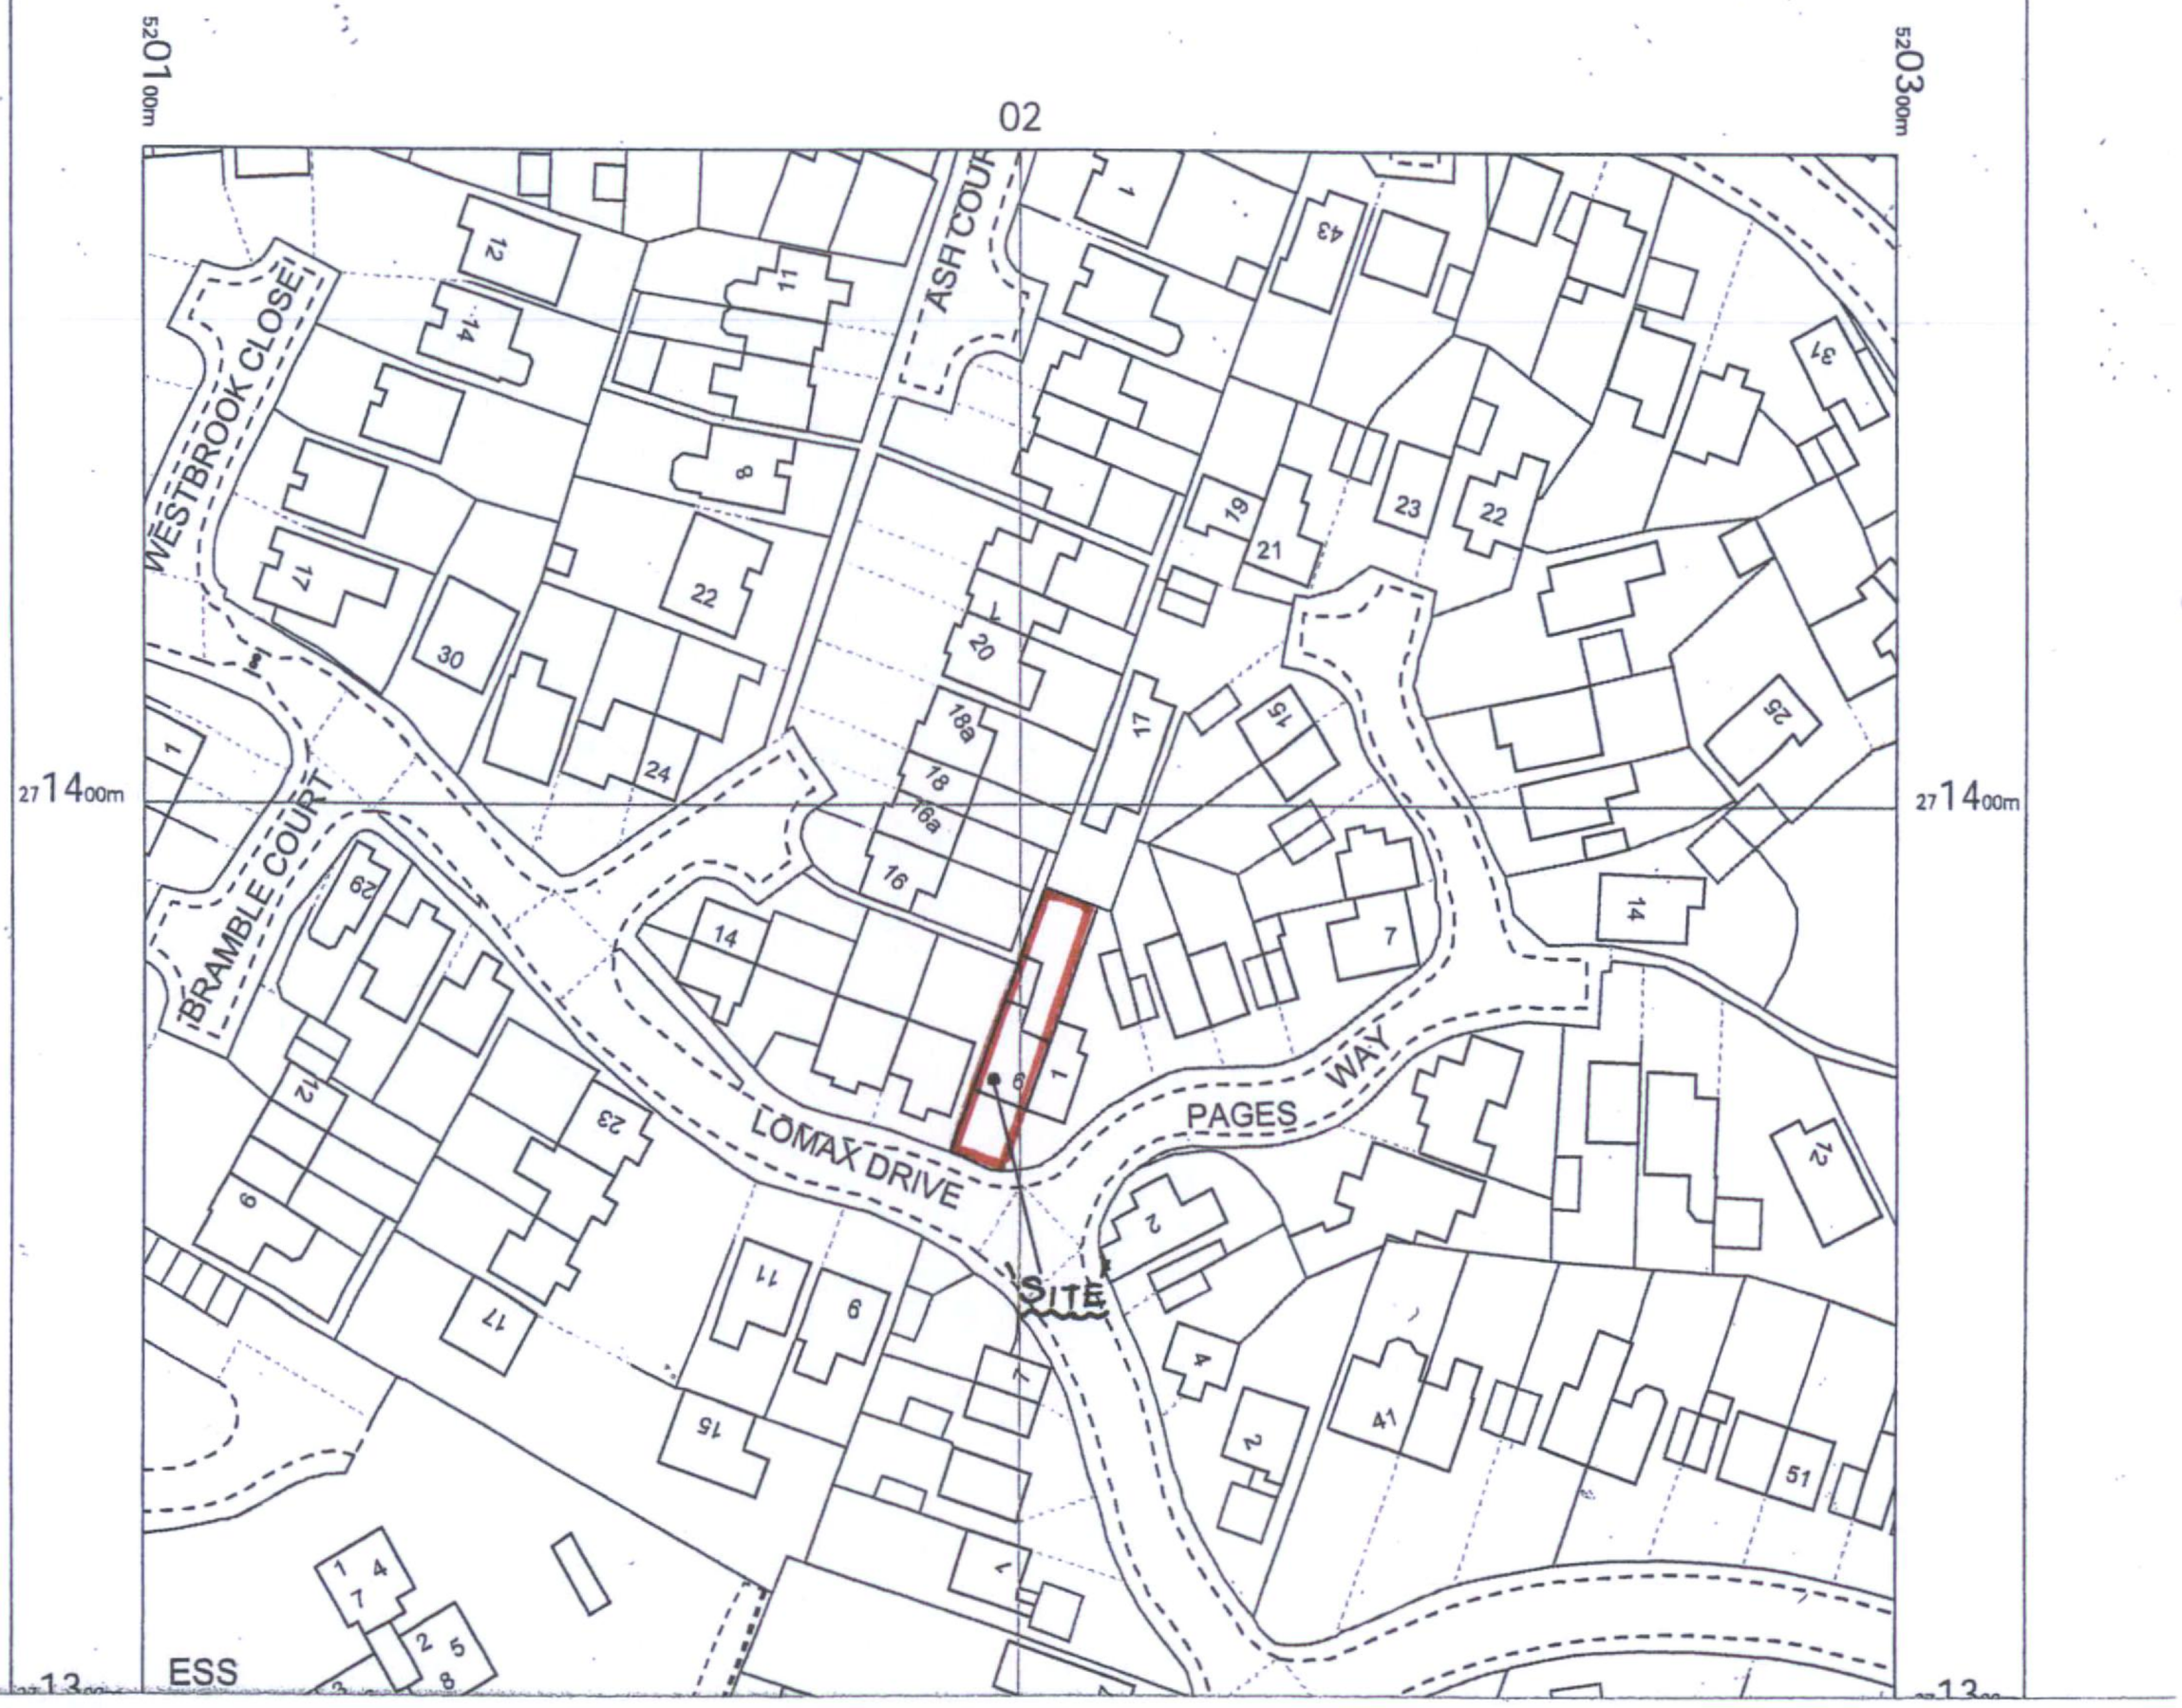


PROJECT:
PROPOSED SINGLE STOREY REAR EXTENSION TO:- N°6 LOMAX DRIVE BRAMPTON. HUNTINGDON PE28 4UP.

CLIENT:
MR & MRS G. EVANS

DRAWING:
LOCATION PLAN

SCALE:
1:1250

DATE:
FEB 2025

JOB N°:
25:1336.

O.S. LICENCE N° AC0000814186.

N

RUSSELL PAYNE MCIAT
Chartered Architectural Technologist
READ HOUSE
87 HIGH STREET
WARBOYS, CAMBS, PE28 2TB
TEL: 01487 825266