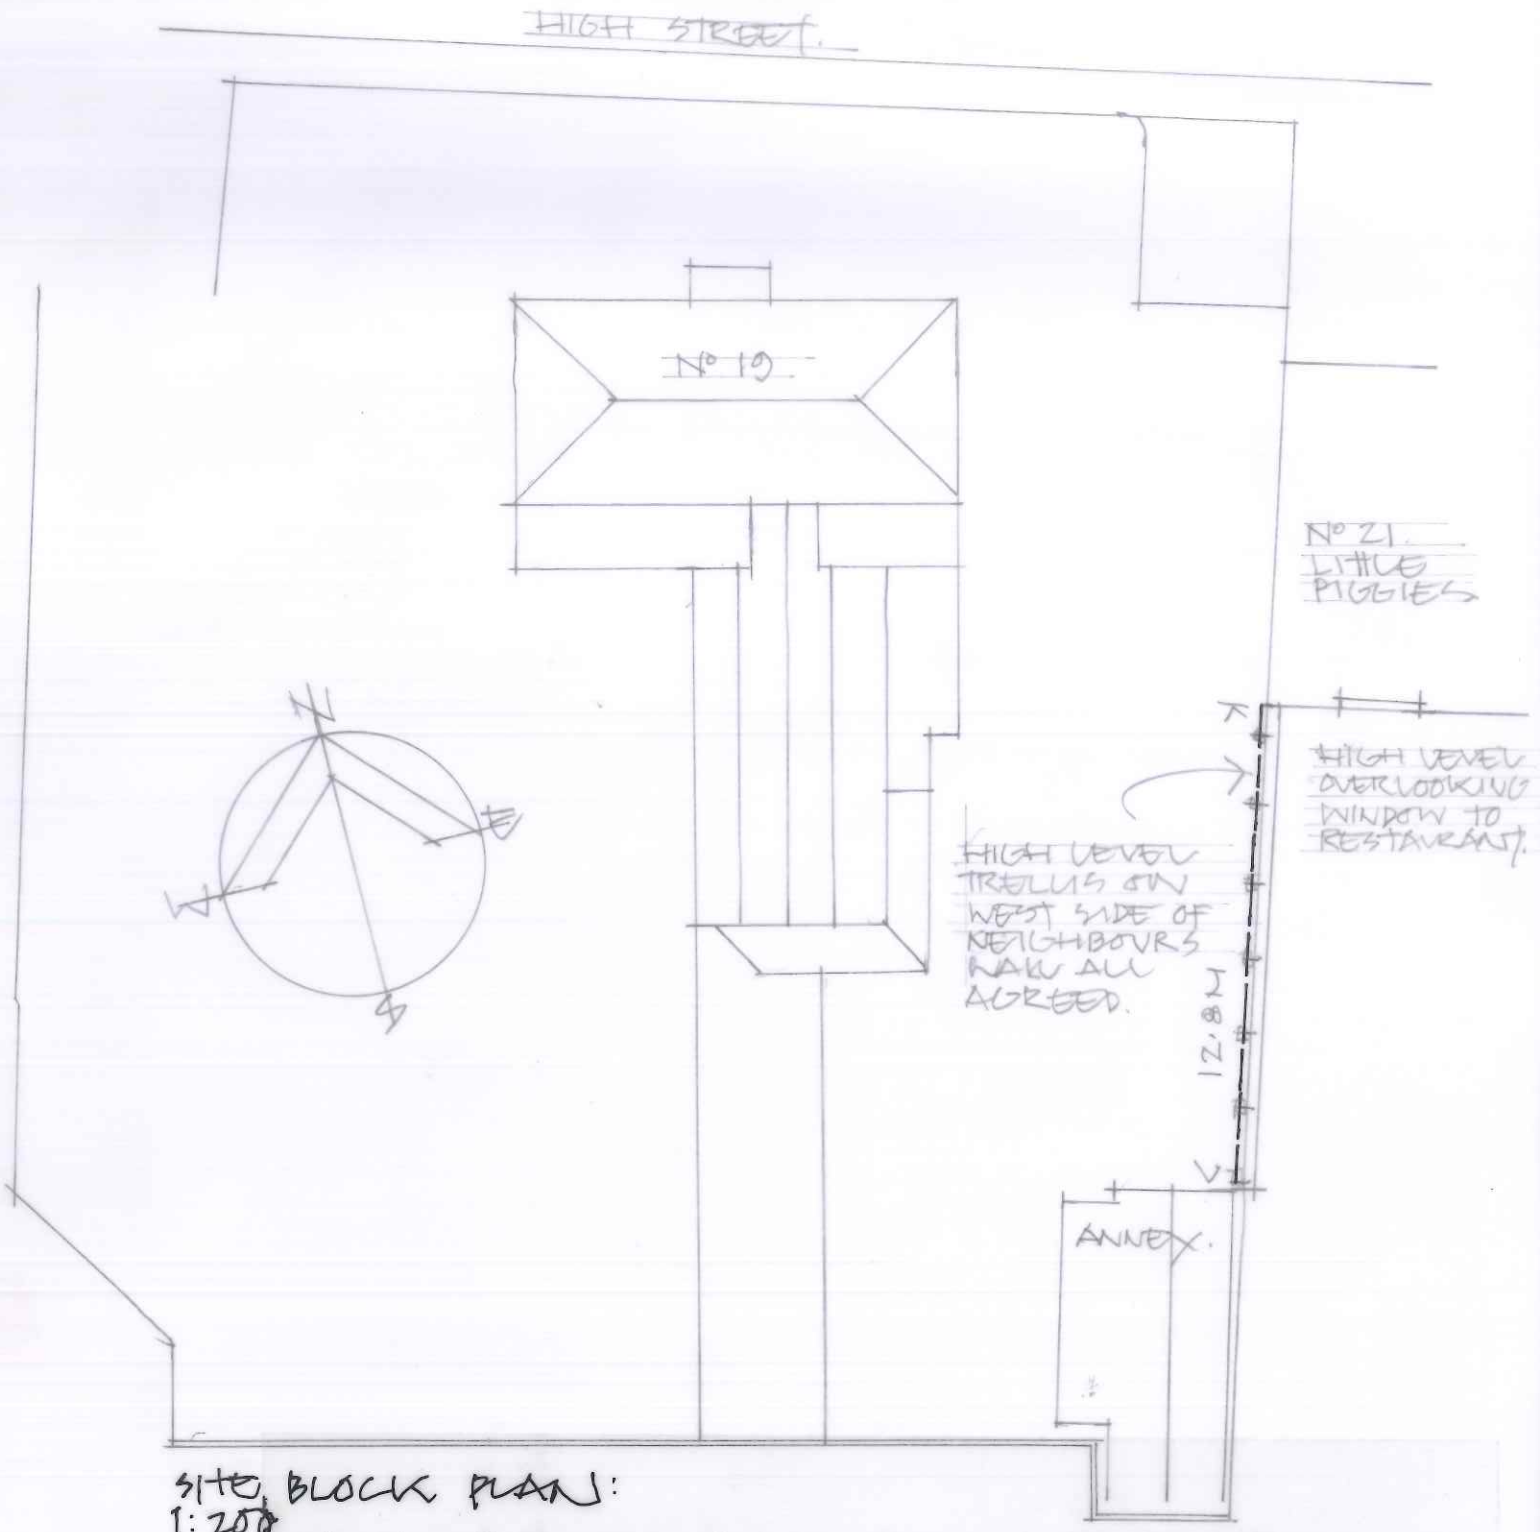


SITE BLOCK PLAN:
1:200

Site Plan for Retrospective Planning and Listed Building Consent for high level Trellis Screening to neighbour's wall at No 21, little Piggies Restaurant.

For J Wilks @ No 19 High Street, Fenstanton, PE28 9JX

Date 14 March 2025

Scales 1:200 @ A4

PITTS ARCHITECTS
4 Sutherland Cottages, London Street
Brancaster, Norfolk, PE31 8AS
01485 210365 david@pittsarchitects.co.uk. REV No:

DRG No: 1394.07