49 Broadway

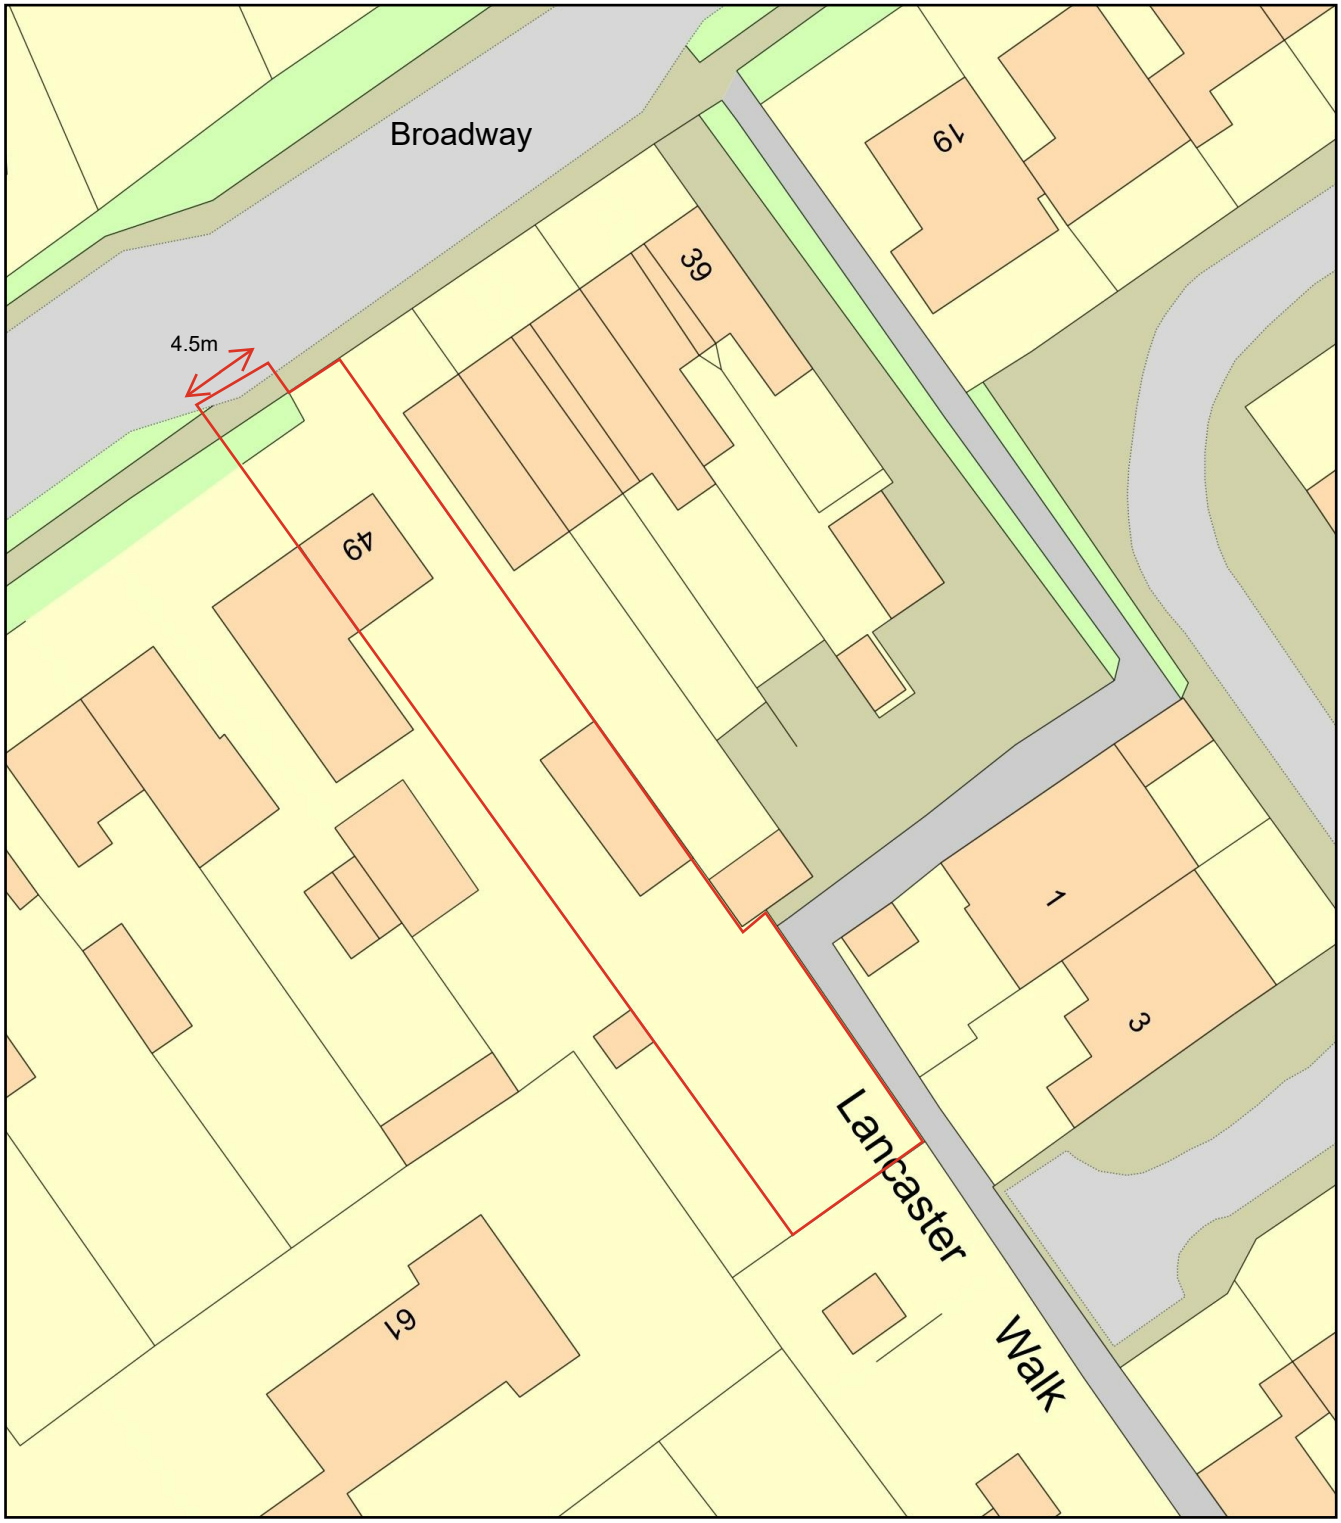

0 20
Metres

N

ReQuestaPlan

Plan Produced for: Greg Stout

Date Produced: 26 Mar 2025

Plan Reference Number: TQRQM25085095957471

Scale: 1:500 @ A4

© Crown copyright and database rights 2025 OS 100042766