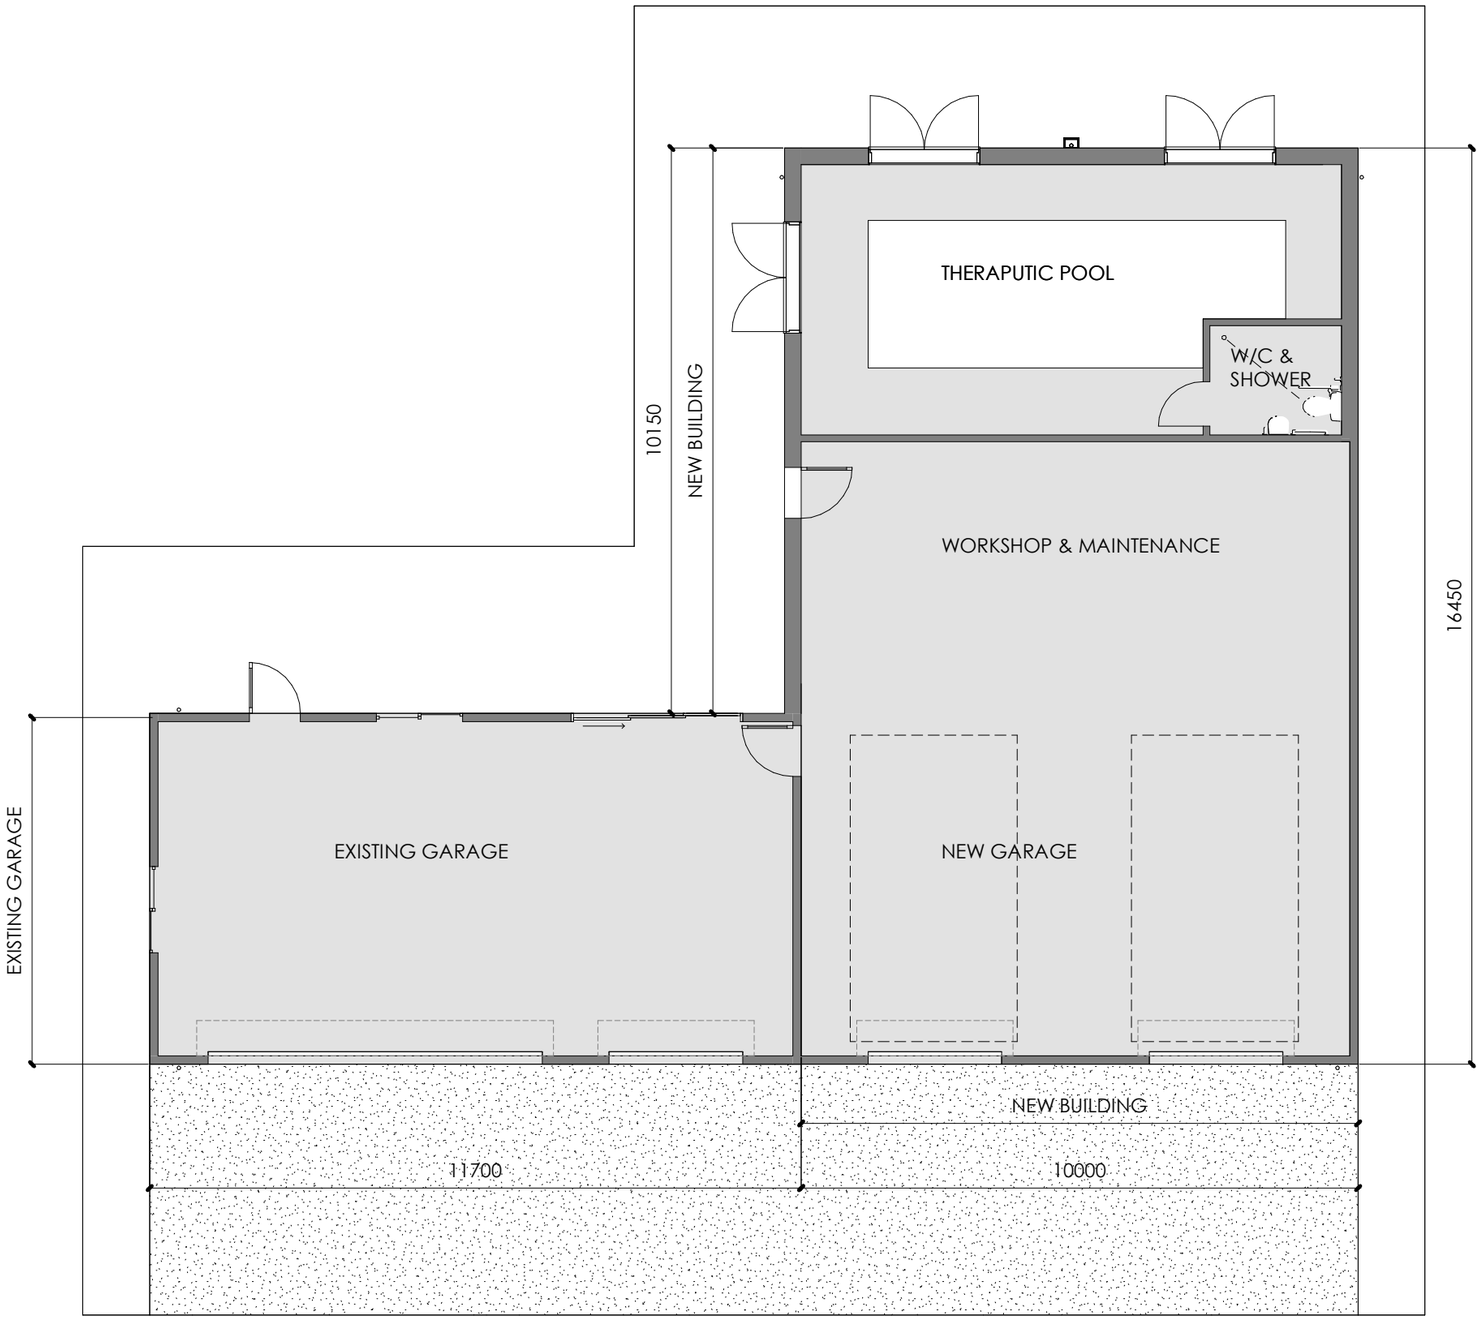

1 **00 Ground Floor GA Proposed**
1 : 50

Revision Schedule		
Revision Number	Revision Description	Revisio n Date

Project Status - RIBA Work Stage : 03

PROJECT: BUCKWORTH LODGE - GARAGE

DRAWING: GROUND FLOOR PROPOSED

PROJECT No: 1210 | Building Ref.: /A | RIBA Work Stage: /03 | Drawing Number: /LP 00 GA | REV: P1

SCALE @A1: 1 : 50

SCALE @A3: 1:100

DATE: DEC 24

DRAWN BY: DS | CHECKED BY: DS

NOTE: DO NOT SCALE OFF THIS DRAWING, APART FROM FOR THE PURPOSE OF PLANNING APPLICATION.
USE ONLY DIMENSIONS SHOWN.
IF IN DOUBT ASK.

e: projects@design-priniple.uk
t: 0333 3580700

dps design principle studio architecture