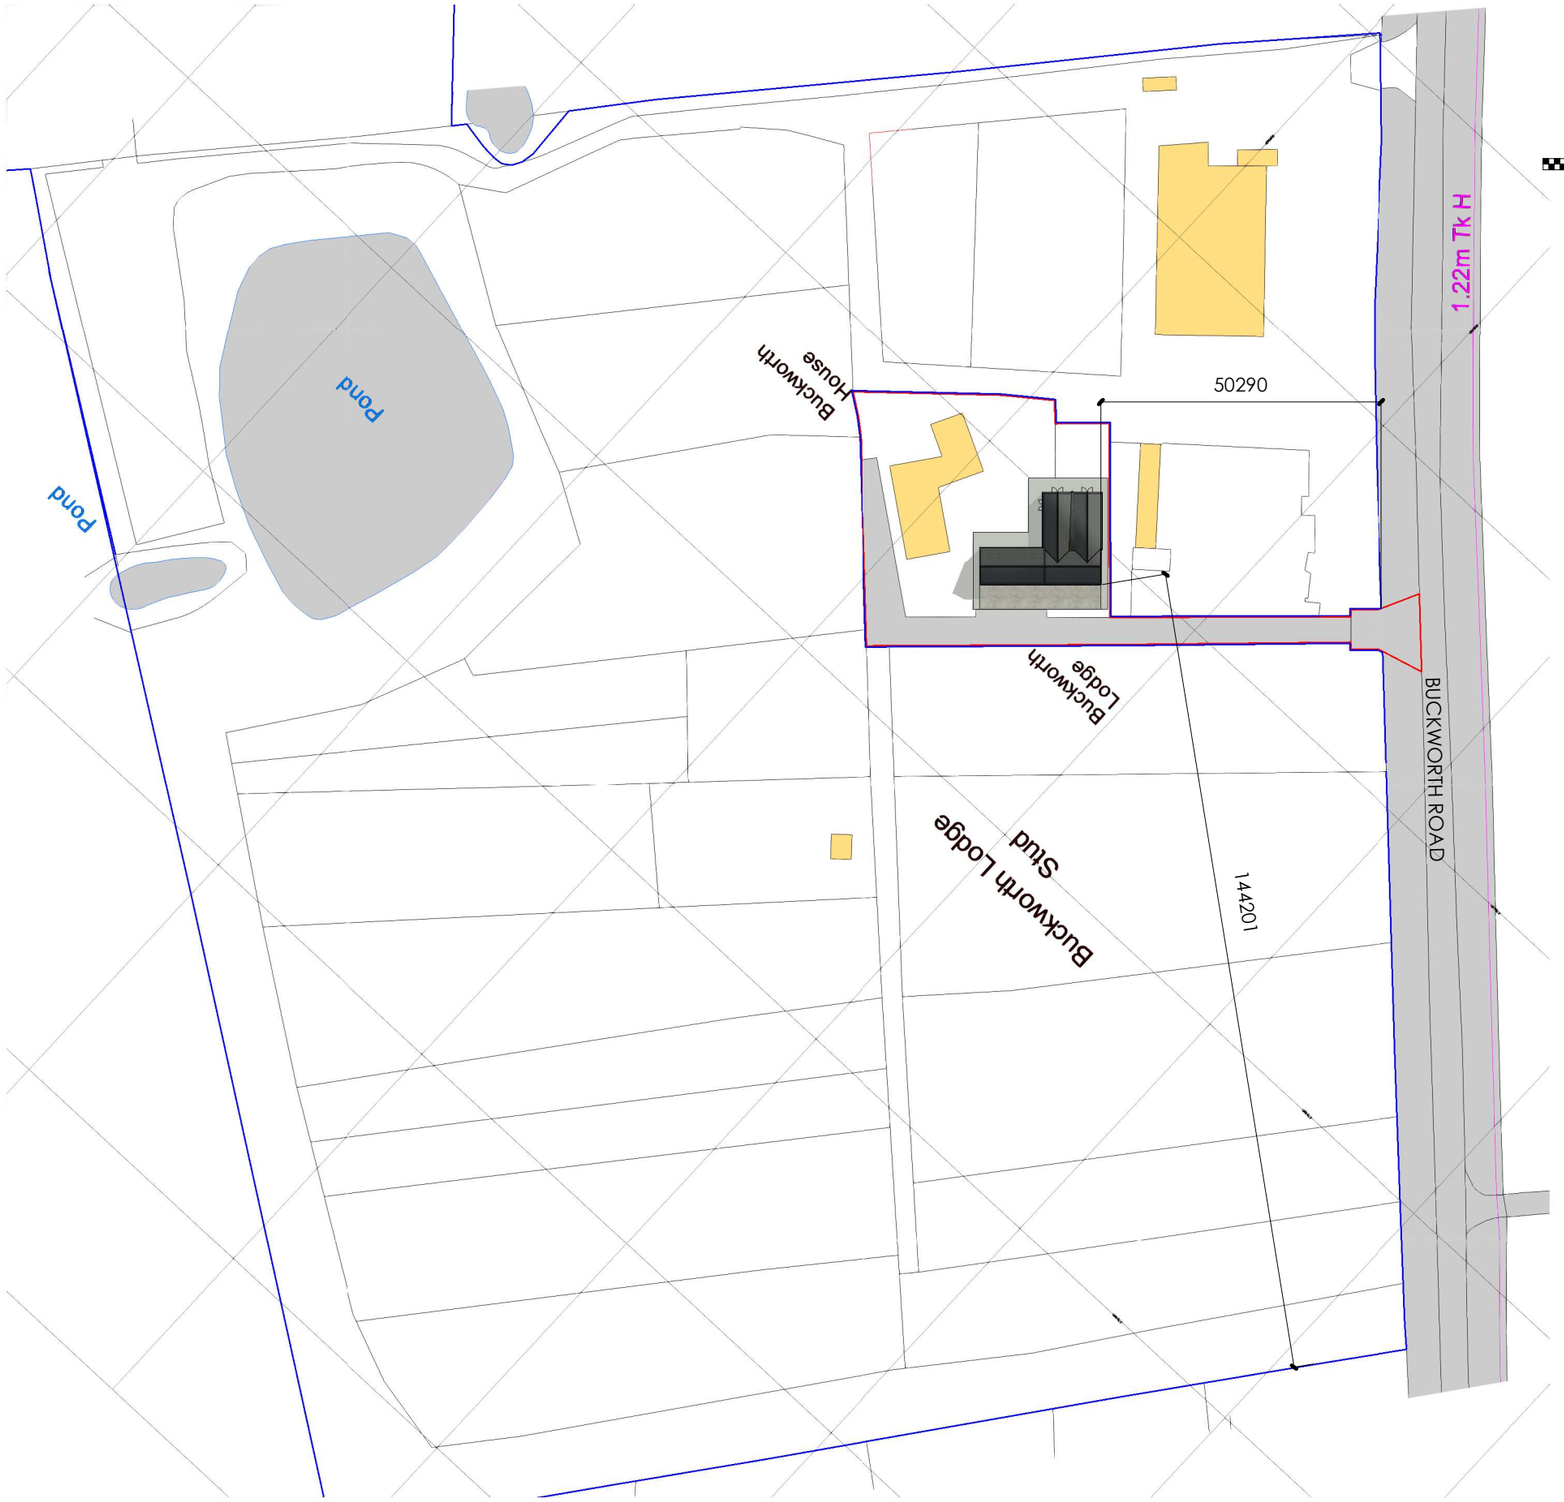

1 00 Site Plan Proposed
1 : 500

Revision Schedule		
Revision Number	Revision Description	Revision Date

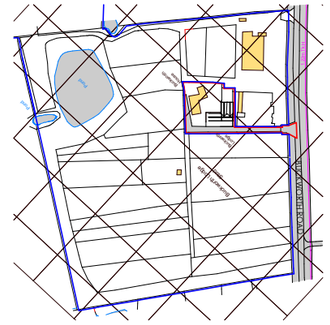

Ordnance Survey, (c) Crown Copyright 2025.
All rights reserved. Licence number 100022432

2 Location Plan Proposed
1 : 2500

Project Status - RIBA Work Stage : 03

PROJECT: BUCKWORTH LODGE - GARAGE
DRAWING: PROPOSED SITE & LOCATION PLANS
PROJECT No. | Building Ref. | RIBA Work Stage | Drawing Number: 1210 /A /03 /LP 01 SITE & LOC
REV: P1
SCALE: @A1 As indicated
SCALE: @A3 1:500
DATE: DEC 24
DRAWN BY: DS
CHECKED BY: DS

NOTE: DO NOT SCALE OFF THIS DRAWING, APART FROM FOR THE PURPOSE OF PLANNING APPLICATION.
USE ONLY DIMENSIONS SHOWN.
IF IN DOUBT ASK.

e: projects@design-priniple.uk
t: 0333 3580700

dps design principle studio architecture