
This drawing is © copyright protected.

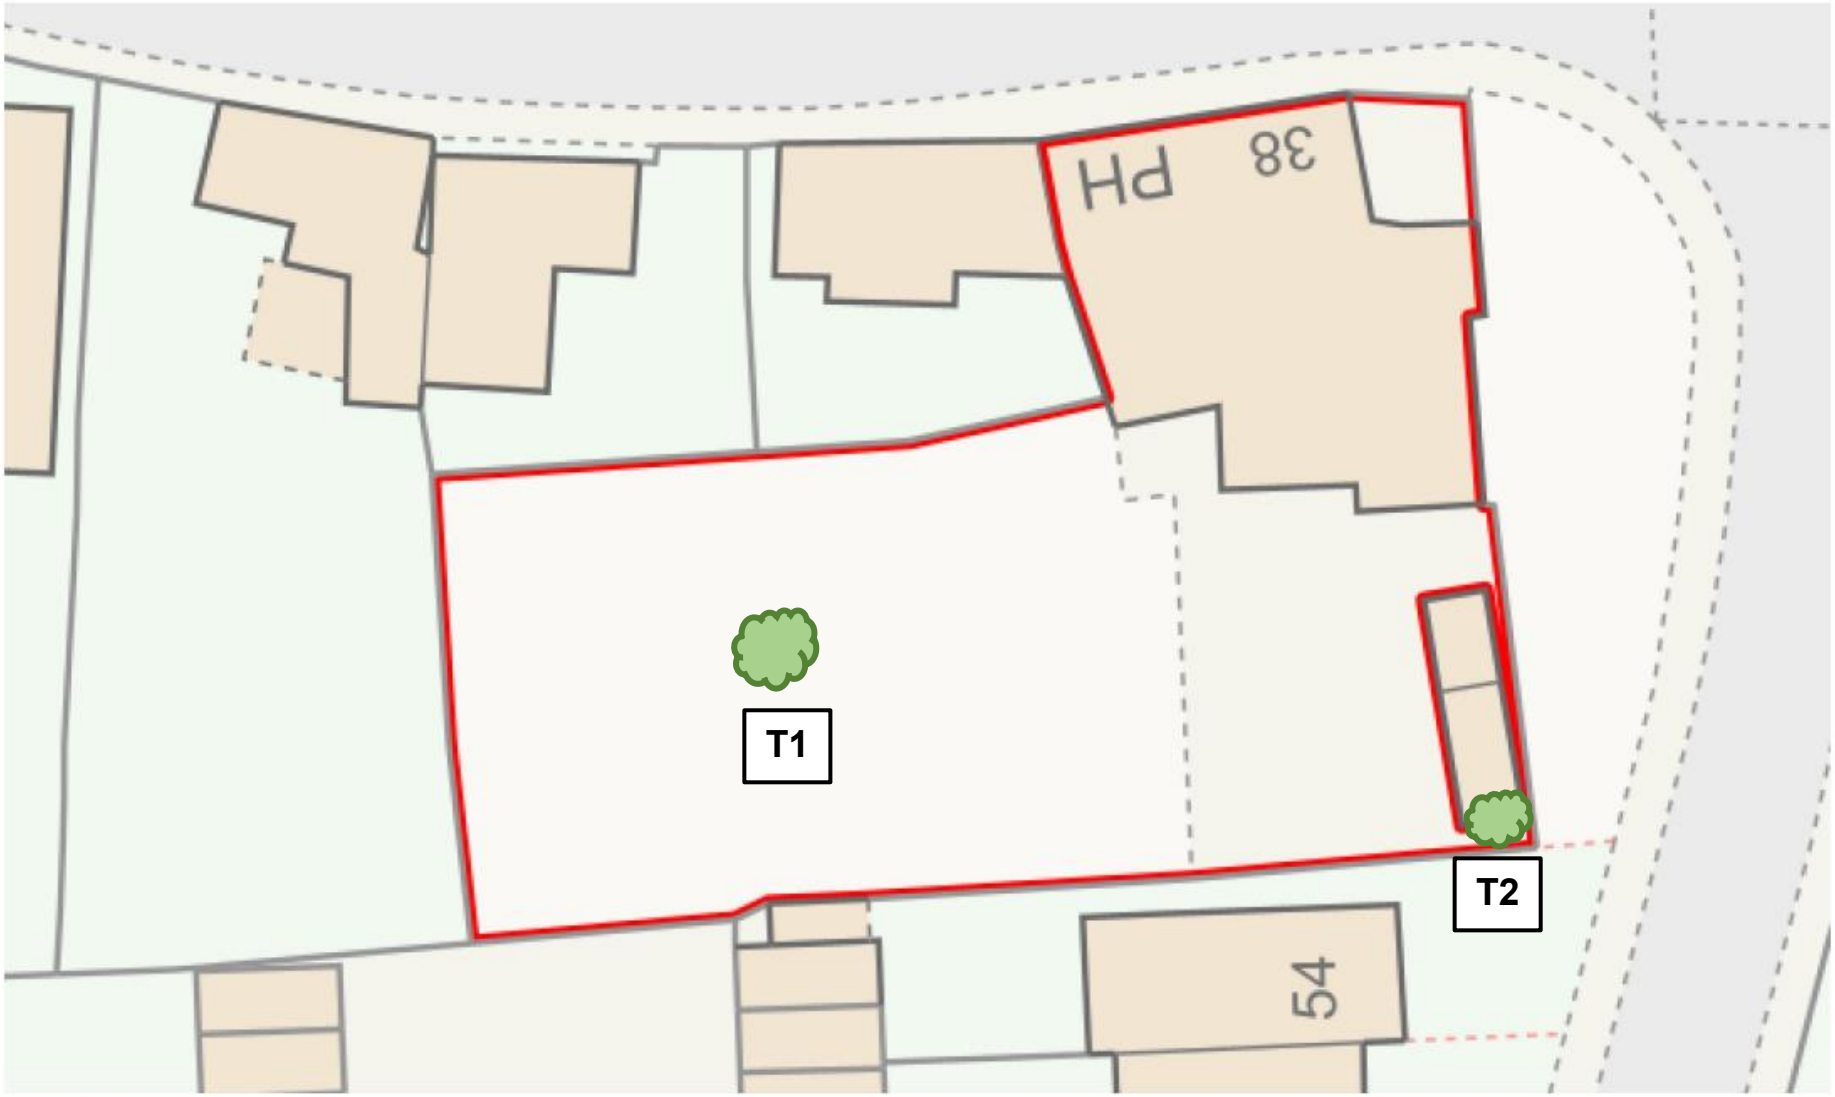

JLG Design .co.uk
Architectural CAD Services

8 Tennyson Place
Eaton Ford
St. Neots
Cambridgeshire
PE19 7LL
Tel / Fax: 01480 218440
Email: john@jlgdesign.co.uk

Project:

Drawing:

Drawn by:

Scale:

Date:

This drawing should not be scaled other than for planning purposes. All dimensions to be checked on site.

Drawing no:

Revision