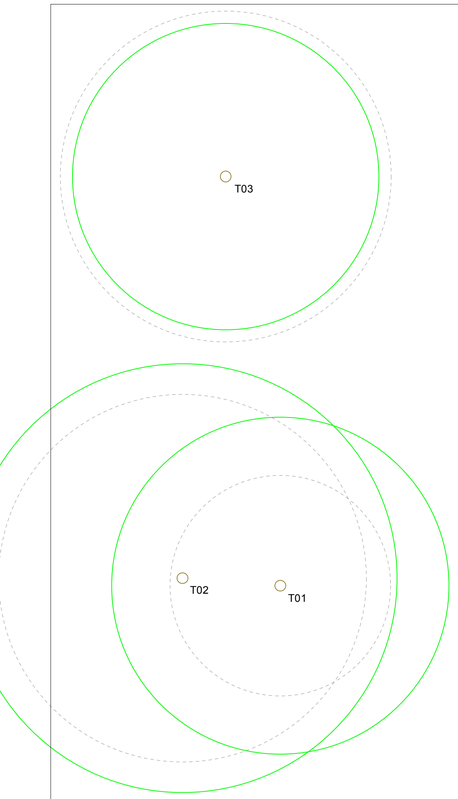

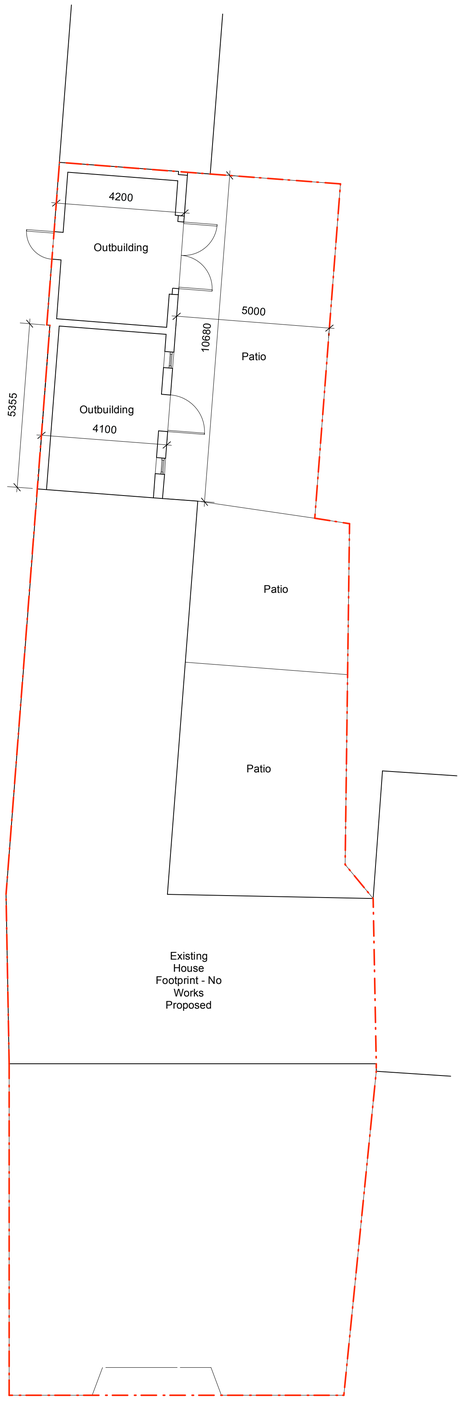

Proposed Ground Floor Plan





Proposed Roof Plan

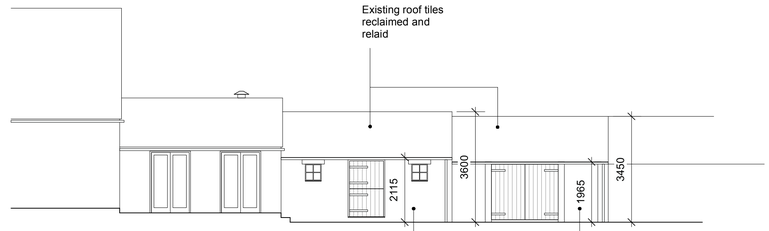

Proposed West Elevation

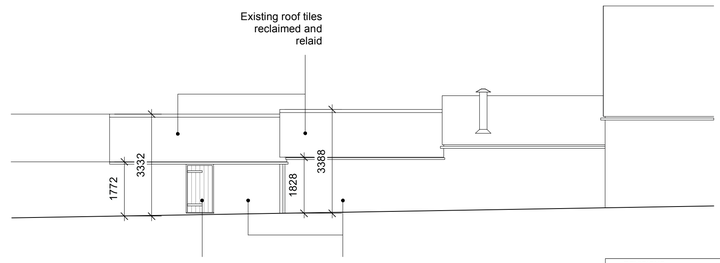

Proposed East Elevation

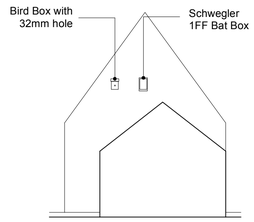

Proposed South Elevation

REVISIONS

A - Relevant boundary dimensions added.

B - Biodiversity enhancement measures added: 1no bat box and 1no bird box to west elevation.

C - Biodiversity enhancement measures revised to south elevation.

Jon Richards Architectural Design

Jasmine House
1 Red House Paddock
Tallington PE9 4RG

info@jrad.co.uk
www.jrad.co.uk
+44 (0) 7970 288376

CLIENT
Samantha Ripley

PROJECT
47 Main Street
Yaxley
Peterborough
PE7 3LZ

DRAWING TITLE
Proposed Plans and Elevations

SCALE
1:100 @ A1

DATE
May 2025

DRAWING NO
MS-PR-PL-10

REV
C