CATEGORY AND DEFINTION

Trees unsuitable for retention	
Category U	Those in such condition that they cannot realistically be retained as living trees in the current land use for longer than 10 years
Trees to be considered for retention	
Category A	**Trees of high quality** with an estimated remaining life expectancy of at least 40 years
Category B	**Trees of moderate quality** with an estimated remaining life expectancy of at least 20 years
Category C	**Trees of low quality** with an estimated remaining life expectancy of at least 10 years, or young trees with a stem diameter below 150mm

Rev:	Date:	By:	Revision:
-	10.10.18	NT	Based on OS map information & Fleming Homes drawing Ref 7690PL2 Contract No.1705

The position, condition, and dimensions of the trees are based on a site survey undertaken on 20/09/18

"The original of this drawing was produced in colour - a monochrome copy should not be relied upon"

Method Statement Flow Chart

Pre Development

1. Pre Commencement Site Meeting
2. Undertake Tree Felling/Surgery — Critical Monitoring Point
3. Erect Protective Fencing — Critical Monitoring Point
4. Install Ground Protection — Critical Monitoring Point

Construction


5. Undertake Root Pruning — Critical Monitoring Point
6. Main Phase of Construction

Post-Development/ Completion


7. Remove Protective Fencing /Ground Protection — Critical Monitoring Point
8. Completion Site Visit/ Final Monitoring Visit

Project Completion

Existing Site Plan

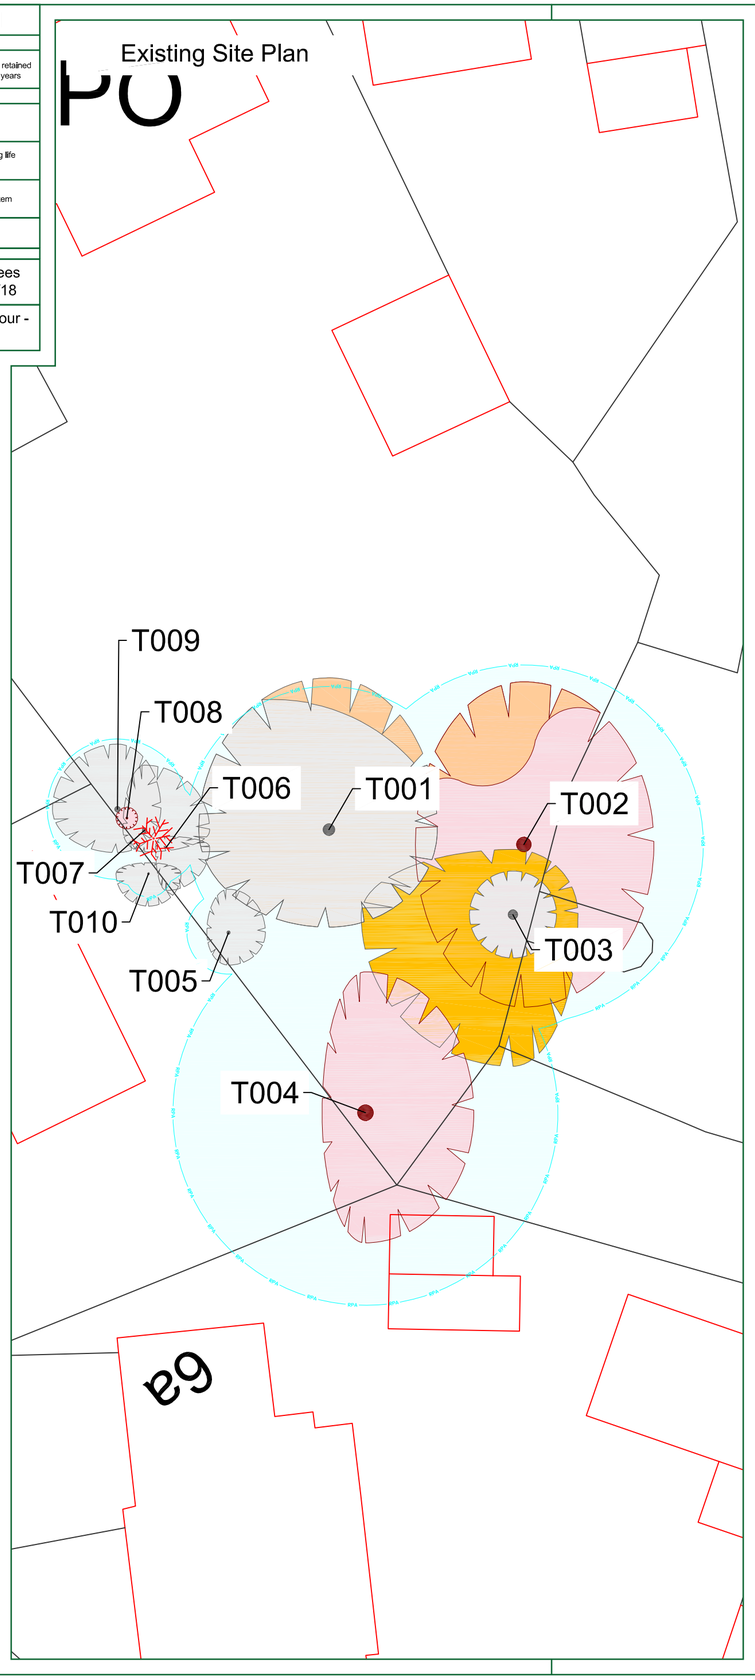

Proposed Site Plan

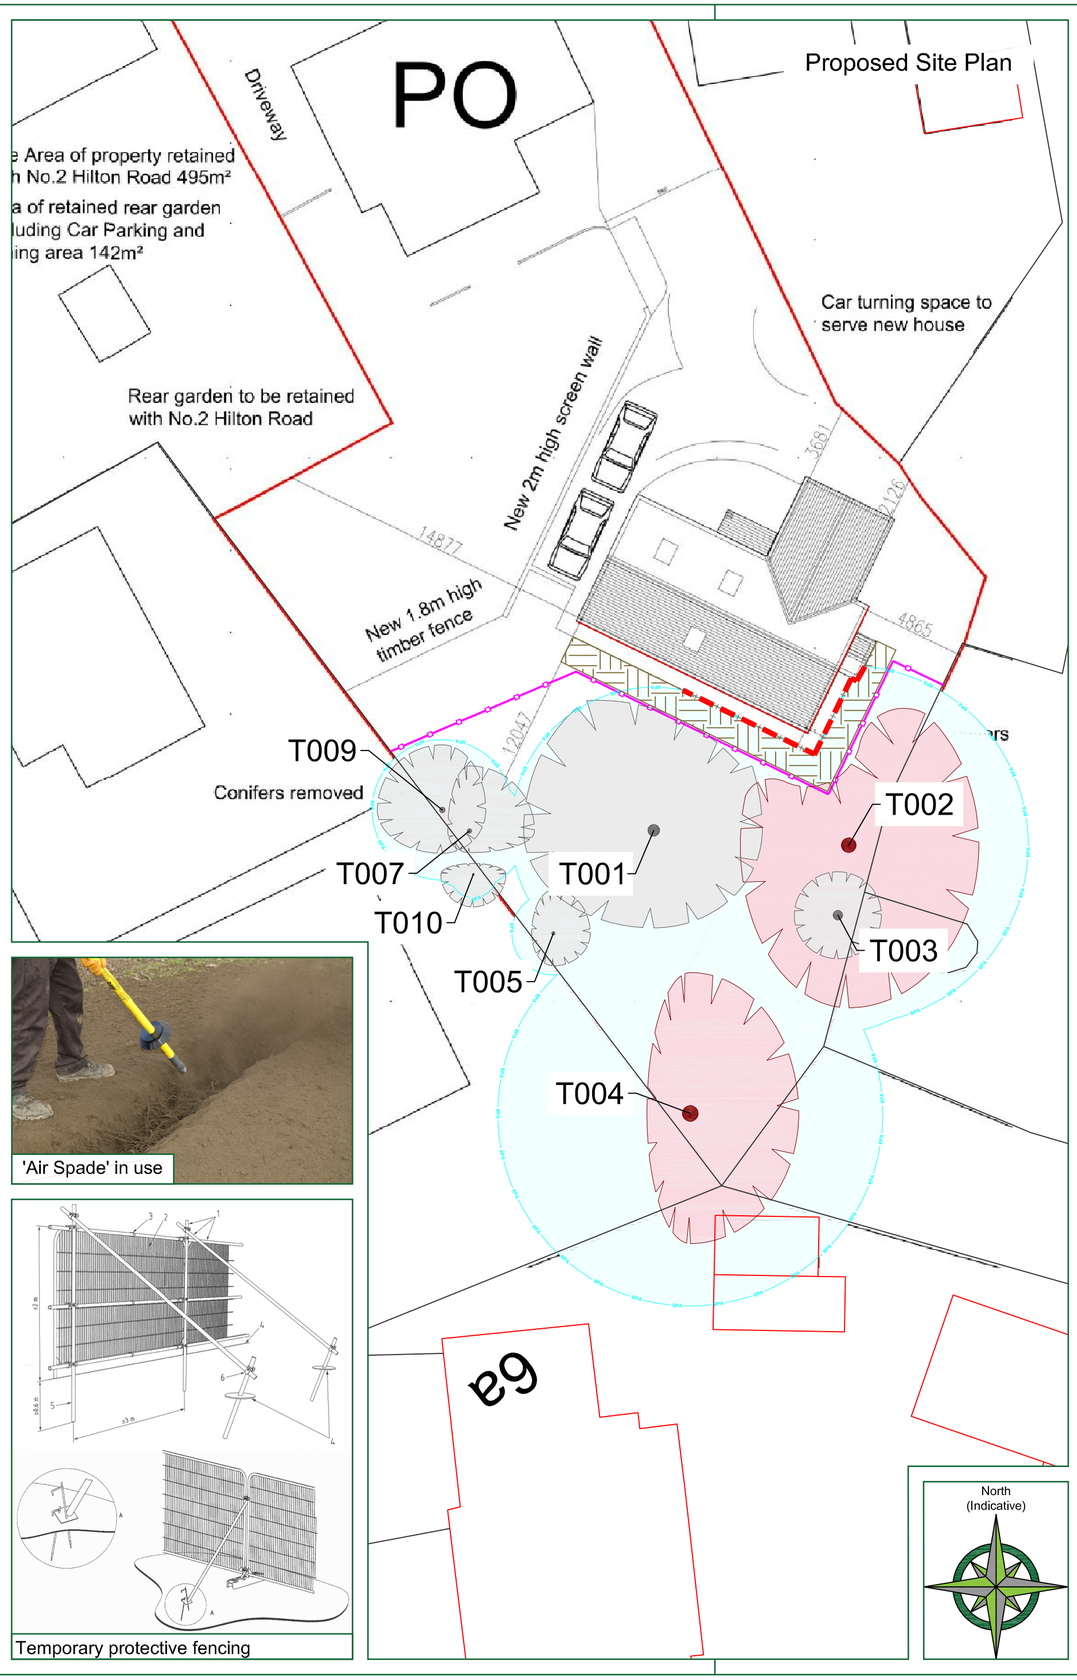

'Air Spade' in use

Temporary protective fencing

North (Indicative)

LEGEND

- Existing Tree/Hedge BS 5837:2012 Category C
- Existing Tree/Hedge to be coppiced
- Trees which require crown reduction to facilitate the prospective development
- Existing Tree/Hedge BS 5837:2012 Category U
- Trees which require crown reduction to facilitate the prospective development
- Line of Root Protection Area (RPA) - calculated following guidelines set in BS 5837:2012
- Dead or Dying Tree
- Line of proposed Root Pruning
- Area of temporary Ground Protection
- Line of proposed temporary protective barrier

Scale 1:500

0m 10m 20m 30m 40m

Scale 1:200

0m 4m 8m 12m 16m

NOTE:

Hayden's Arboricultural Consultants were not provided with a Topographical Survey or Base Plan showing the positions of the trees/landscape features on this site, so their locations have been fixed using GPS. As such the position of the trees/ landscape features should not be taken as exact but gives a fair distribution of their locations on site.

HAYDEN'S Arboricultural Consultants

© HAYDEN'S 2018

5 Moseleys Farm Business Centre
Fornham All Saints,
Bury St Edmunds
Suffolk IP28 6JY

Head Office: 01284 765391
South West: 01722 657423
Email: info@treesurveys.co.uk

www.treesurveys.co.uk

Client:	Drawing Title:
Holben Holt	TS & AIA

Site: 2 Hilton Road, Fenstanton Cambridgeshire

Date:	Drawn By:	Cad File Ref:
10.10.18	NT	C\i\Pro\7024-D-AIA Fenstanton - 2 Hilton Road

Scale:	Checked By:	Drawing No:	Rev:
1:200 (A2)	AT	7024-D-AIA	-