REV.	DETAILS	INIT.	DATE
A	Client Amendments	JP	13/07/2026

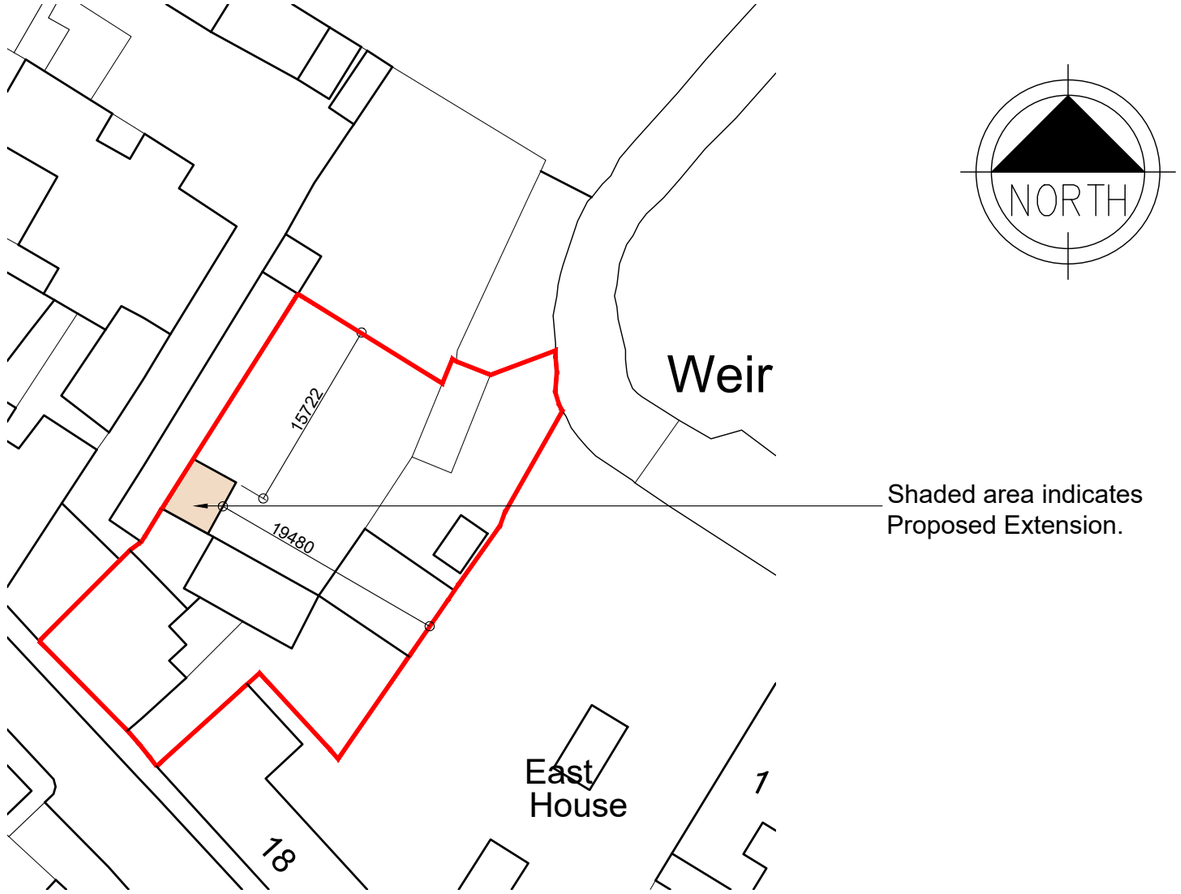

Proposed Block Plan
Scale 1:500

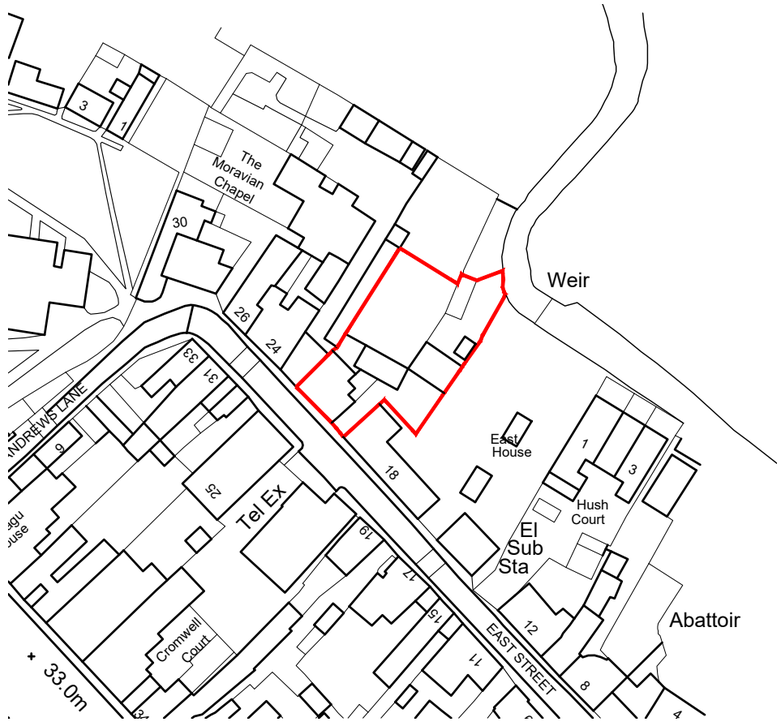

Existing Site Location Plan
Scale 1:1250

0m 20m 50m 75m 100m 125m

Scale 1:1250

0m 10m 20m 30m 40m 50m

Scale 1:500

PLANNING ISSUE

PLEASE NOTE
THESE DRAWINGS ARE FOR THE PURPOSE OF PLANNING ONLY
THESE ARE NOT CONSTRUCTION DRAWINGS

blueprint Architectural Design Ltd.
5 BLOTTS BARN, BROOKS ROAD, RAUNDS, NORTHANTS, NN9 6NS
01933 551389 :: info@blueprintdesign.org.uk

TITLE	Garden Room Extension for Mr & Mrs Blair 20 East Street, Kimbolton, PE28 0HJ			
DETAIL	Proposed Block Plan Existing Site Location Plan			
SCALE	As Noted	SHEET:	A3	26-032-05A
DRAWN	JP	CHECKED	RW	
DATE	JUN 2026	ISSUE	PLANNING	

CONTRACTORS MUST CHECK ALL DIMENSIONS ON SITE, ONLY FIGURED DIMENSIONS ARE TO BE WORKED FROM, DISCREPANCIES MUST BE REPORTED TO BLUEPRINT BEFORE PROCEEDING. © THIS DRAWING IS COPYRIGHT.