

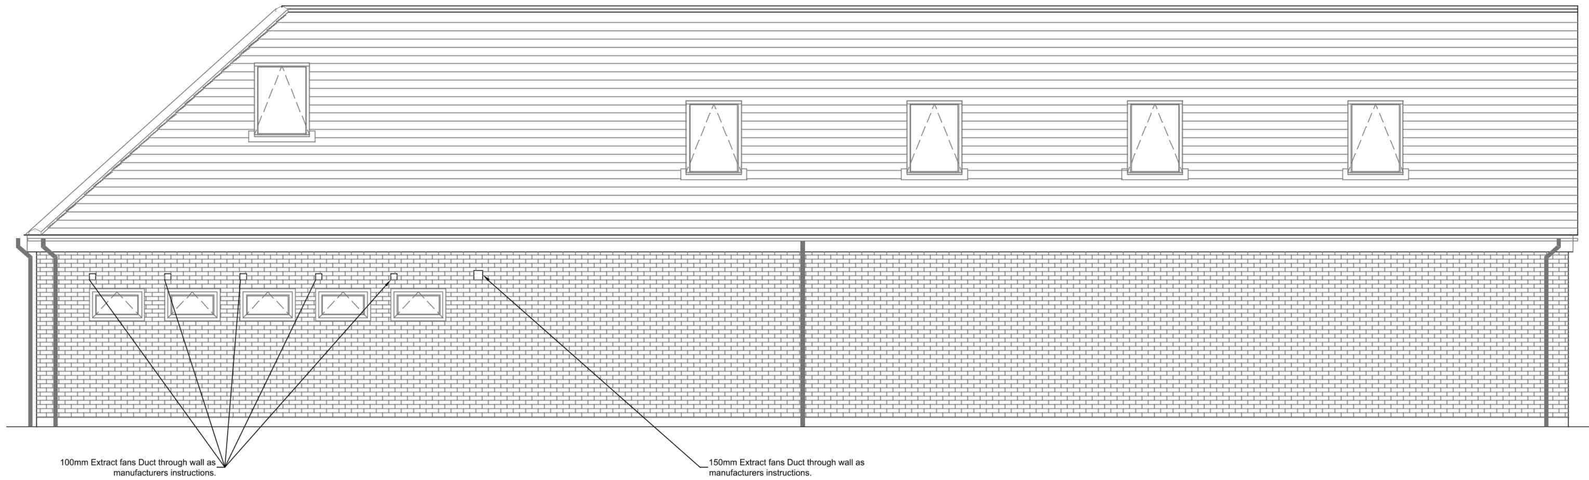



Proposed Rear Elevation 1:50 @ A1

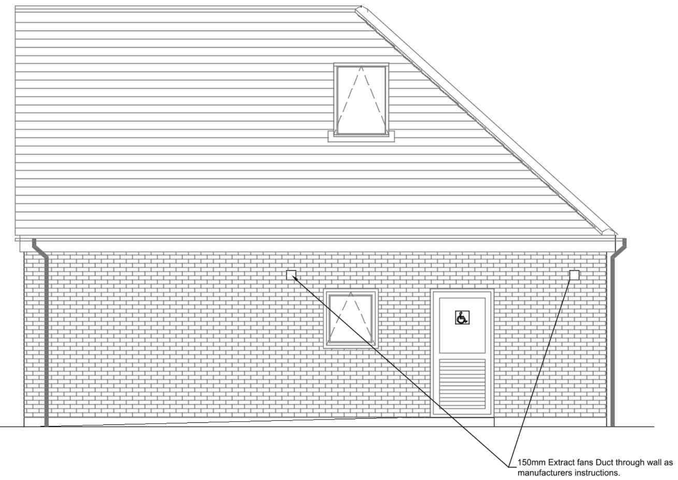

Proposed Side Elevation 1:50 @ A1

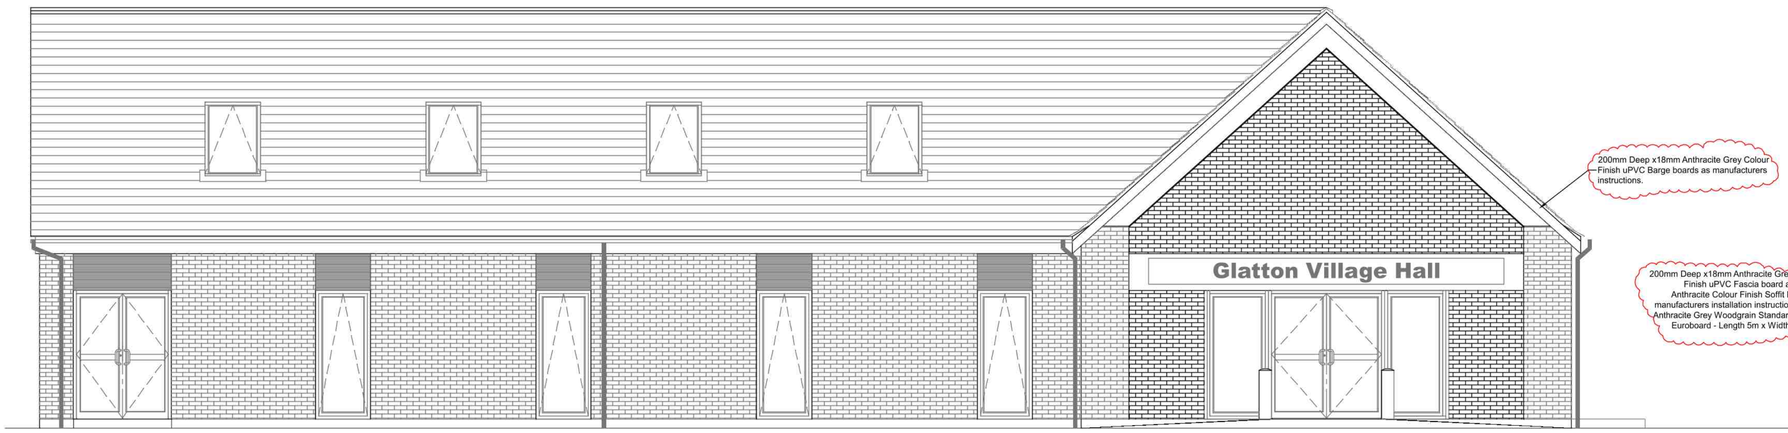

Proposed Front Elevation 1:50 @ A1

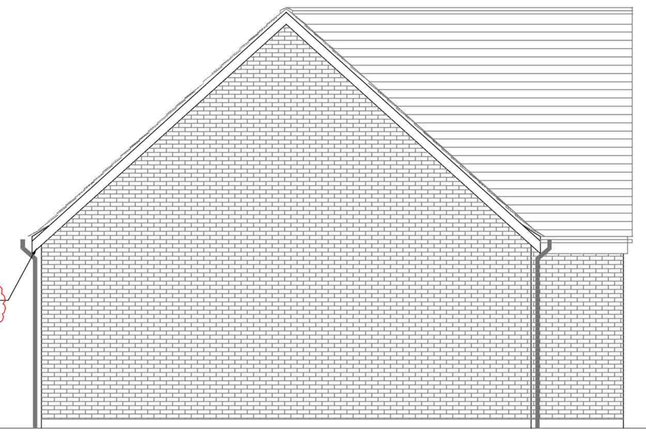

Proposed End Elevation 1:50 @ A1

SLR ARCHITECTURAL

SLR Architectural 7 Pingle Farm Road Swadlincote Derbyshire DE11 0QZ
Tel:- 0845 6430 021 Email: slr_architectural@btinternet.com

CIAT CHARTERED PRACTICE

Ref 02	PLANNING CONTROL SUBMISSION		
Drawn SLR	Date	Scales 1:50 @ A1	
Mr S. Smith, Chairman C/o, Glatton Village Hall, High Haden Road Glatton, Cambs. PE28 5RU.	Proposed New Village Hall Proposed Elevations		
	707-22-510	Rev A	