

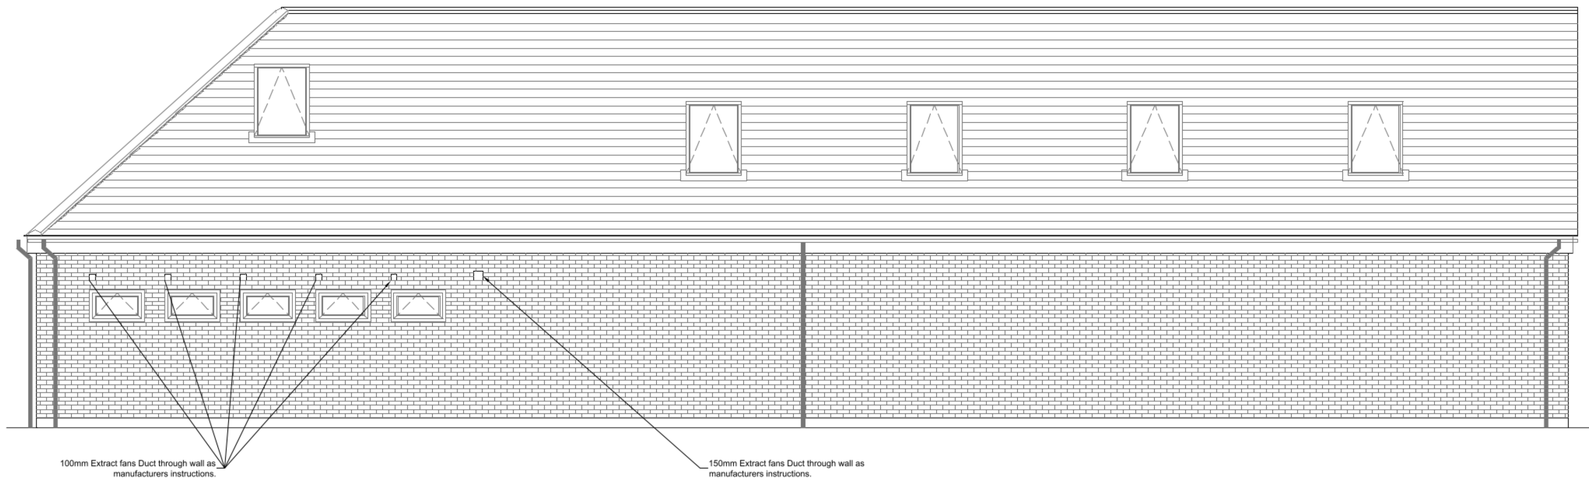



Proposed Rear Elevation 1:50 @ A1

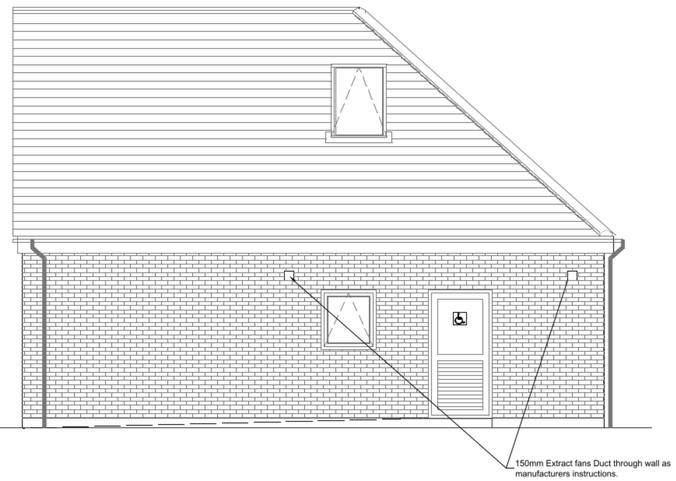

Proposed Side Elevation 1:50 @ A1

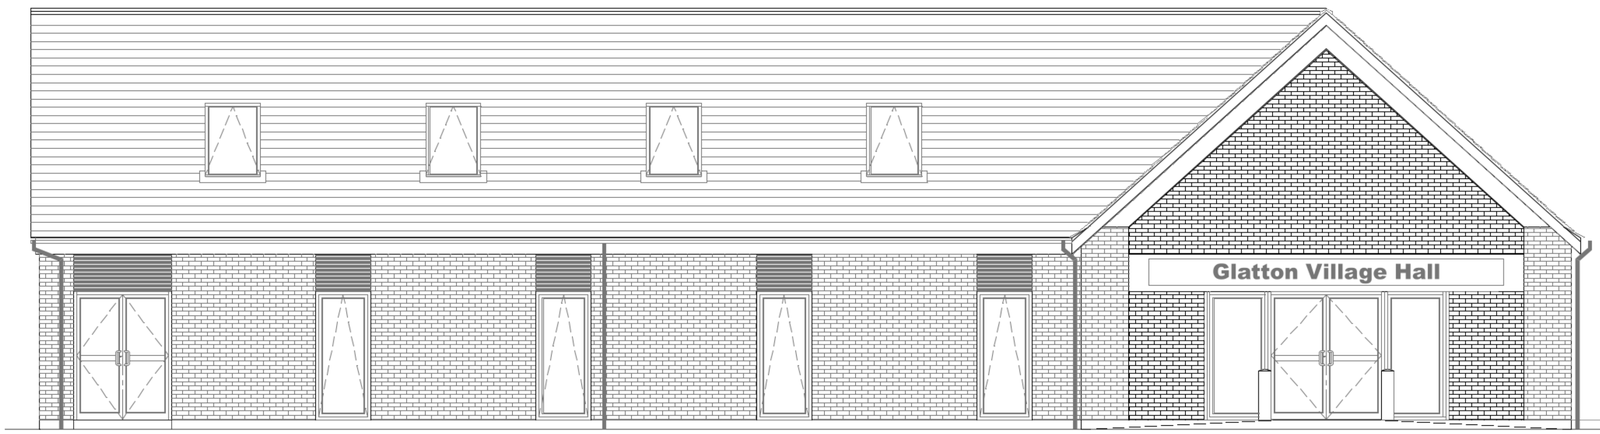

Proposed Front Elevation 1:50 @ A1

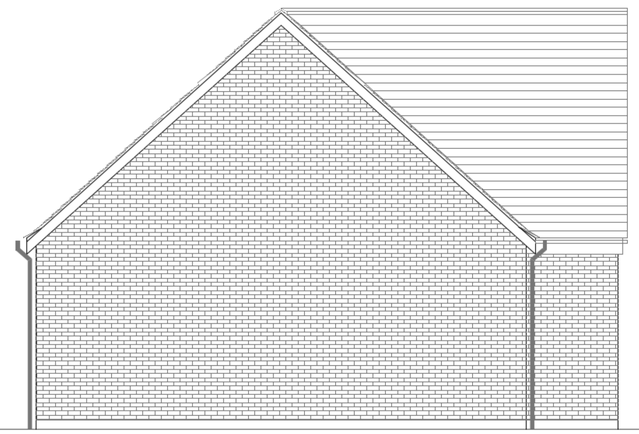

Proposed End Elevation 1:50 @ A1

SLR ARCHITECTURAL

SLR Architectural 7 Pingle Farm Road Swadlincote Derbyshire DE11 0QZ
Tel:- 0845 6430 021 Email: slr_architectural@btinternet.com

CIAT CHARTERED PRACTICE

Ref 02	PLANNING CONTROL SUBMISSION	
Drawn SLR	Date	Scales 1:50 @ A1

Mr S. Smith,
Chairman C/o,
Glatton Village Hall,
High Haden Road
Glatton, Cambs.
PE28 5RU.

Proposed New Village Hall
Proposed Elevations

707-22-510 Rev