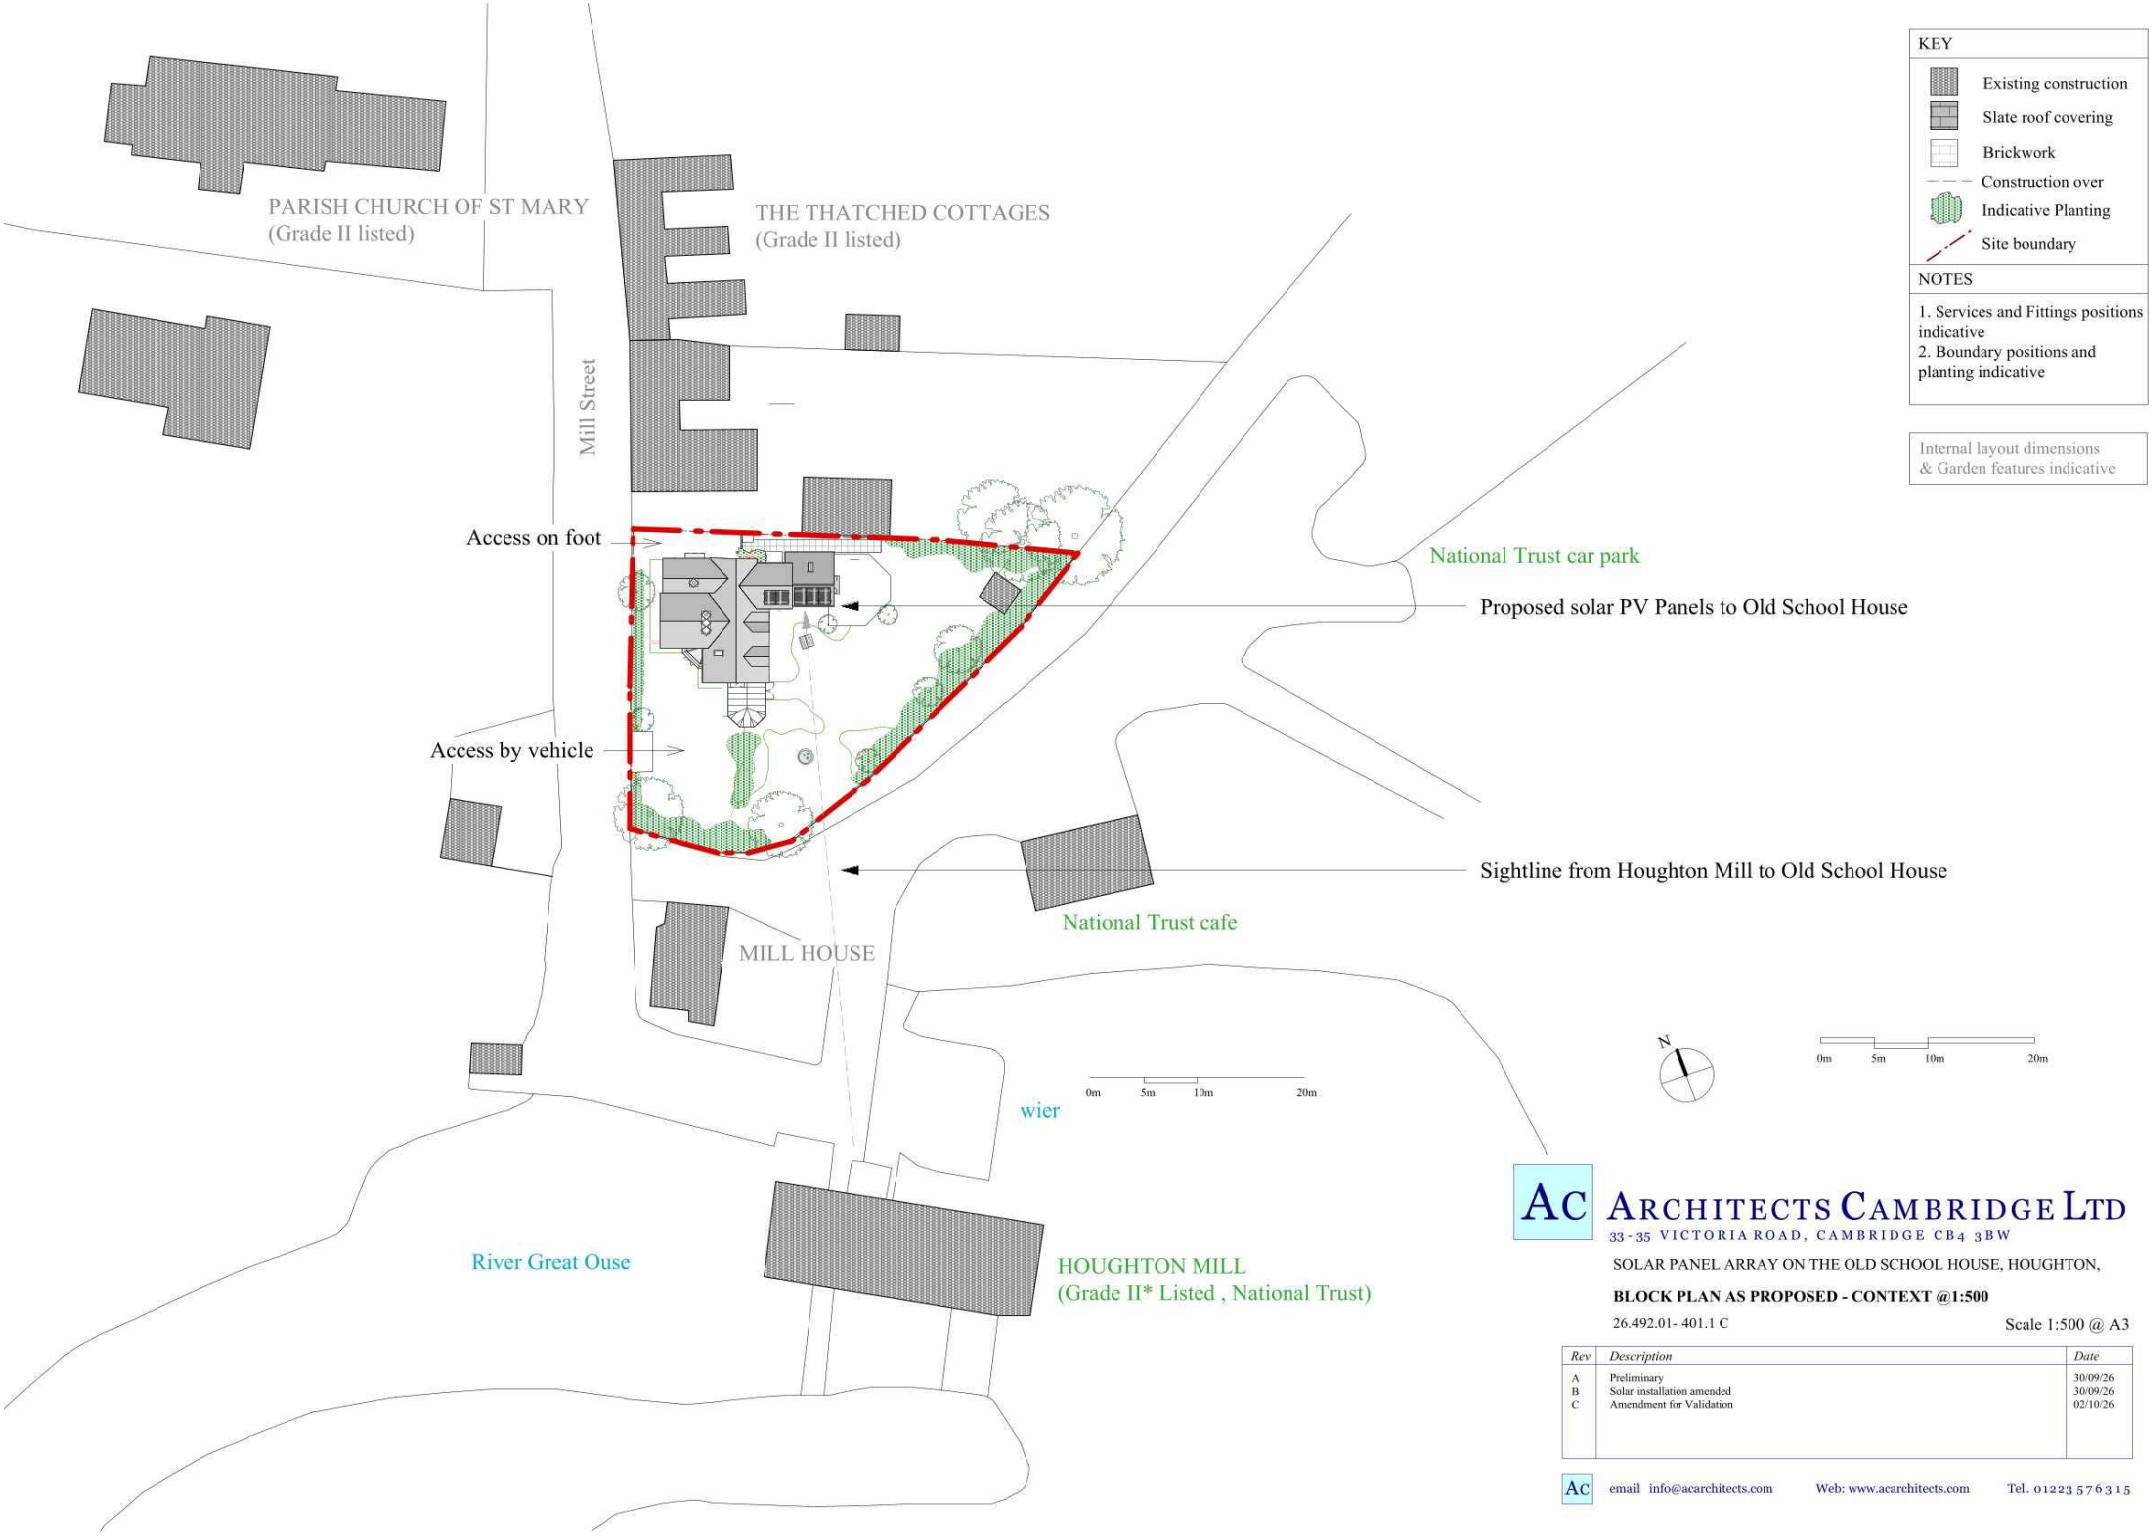

KEY

- Existing construction
- Slate roof covering
- Brickwork
- Construction over
- Indicative Planting
- Site boundary

NOTES

1. Services and Fittings positions indicative
2. Boundary positions and planting indicative

Internal layout dimensions & Garden features indicative

AC ARCHITECTS CAMBRIDGE LTD
33-35 VICTORIA ROAD, CAMBRIDGE CB4 3BW

SOLAR PANEL ARRAY ON THE OLD SCHOOL HOUSE, HOUGHTON,

BLOCK PLAN AS PROPOSED - CONTEXT @1:500

26.492.01- 401.1 C

Scale 1:500 @ A3

Rev	Description	Date
A	Preliminary	30/09/26
B	Solar installation amended	30/09/26
C	Amendment for Validation	02/10/26

AC email info@acarchitects.com Web: www.acarchitects.com Tel. 01223 576315