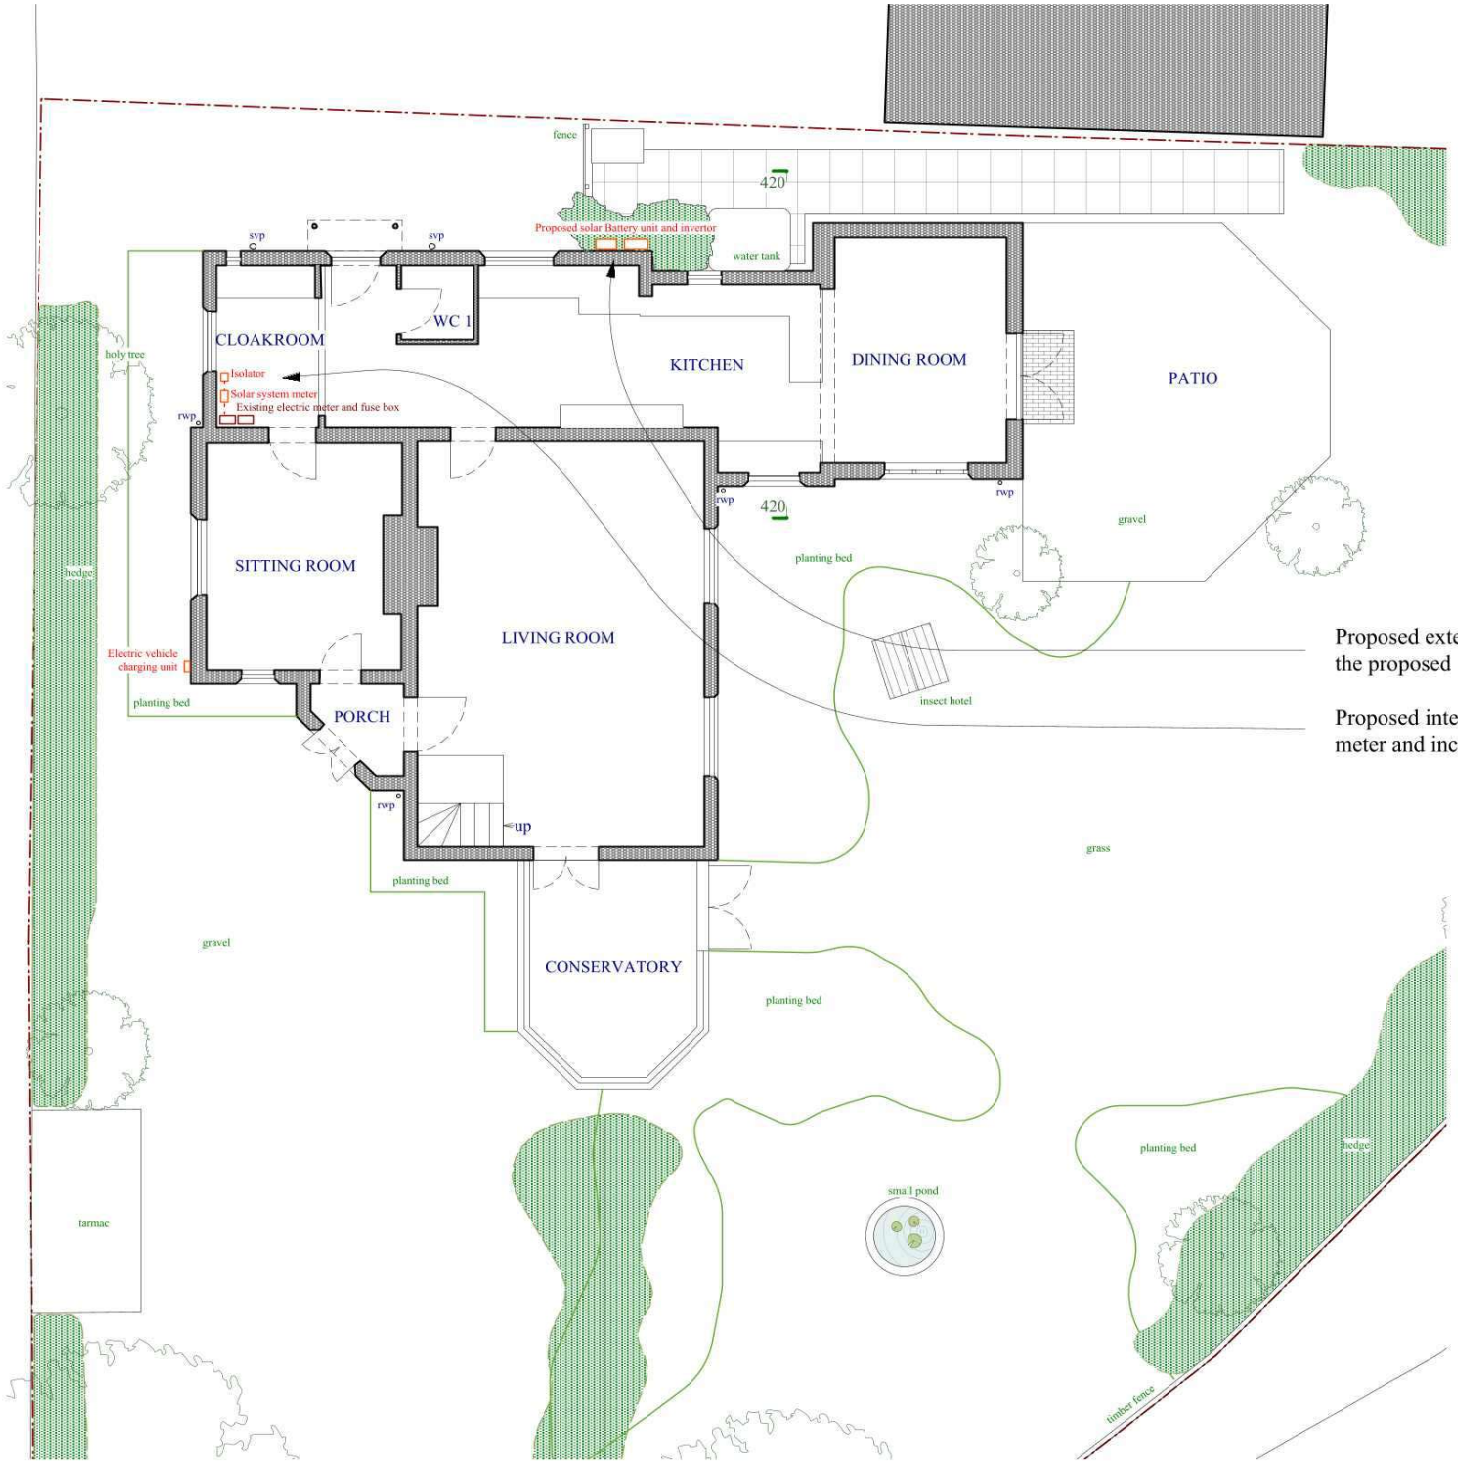

KEY	
	Existing construction
	Slate roof covering
	Brickwork
	Construction over
	Indicative Planting
	Site boundary

NOTES

1. Services and Fittings positions indicative
2. Boundary positions and planting indicative

Internal layout dimensions & Garden features indicative

Proposed external Battery unit and Invertor to facilitate the proposed Solar PV panel installation, placed down side path away from sight

Proposed internal Solar meter isolator to facilitate adjacent to existing electric meter and incoming supply in the cloakroom/cupboard.

N

0m 1m 2m 5m

AC ARCHITECTS CAMBRIDGE LTD
33-35 VICTORIA ROAD, CAMBRIDGE CB4 3BW

SOLAR PANEL ARRAY ON THE OLD SCHOOL HOUSE, HOUGHTON,

GROUND FLOOR PLAN AS PROPOSED

26.492.01-402 D

Scale 1:100 @ A3

Rev	Description	Date
A	Preliminary	30/09/26
B	Solar installation amended	30/09/26
C	Amendment for Validation	02/10/26
D	Amendments for Validation as per letter	07/10/26

AC email info@acarchitects.com Web: www.acarchitects.com Tel. 01223 576315