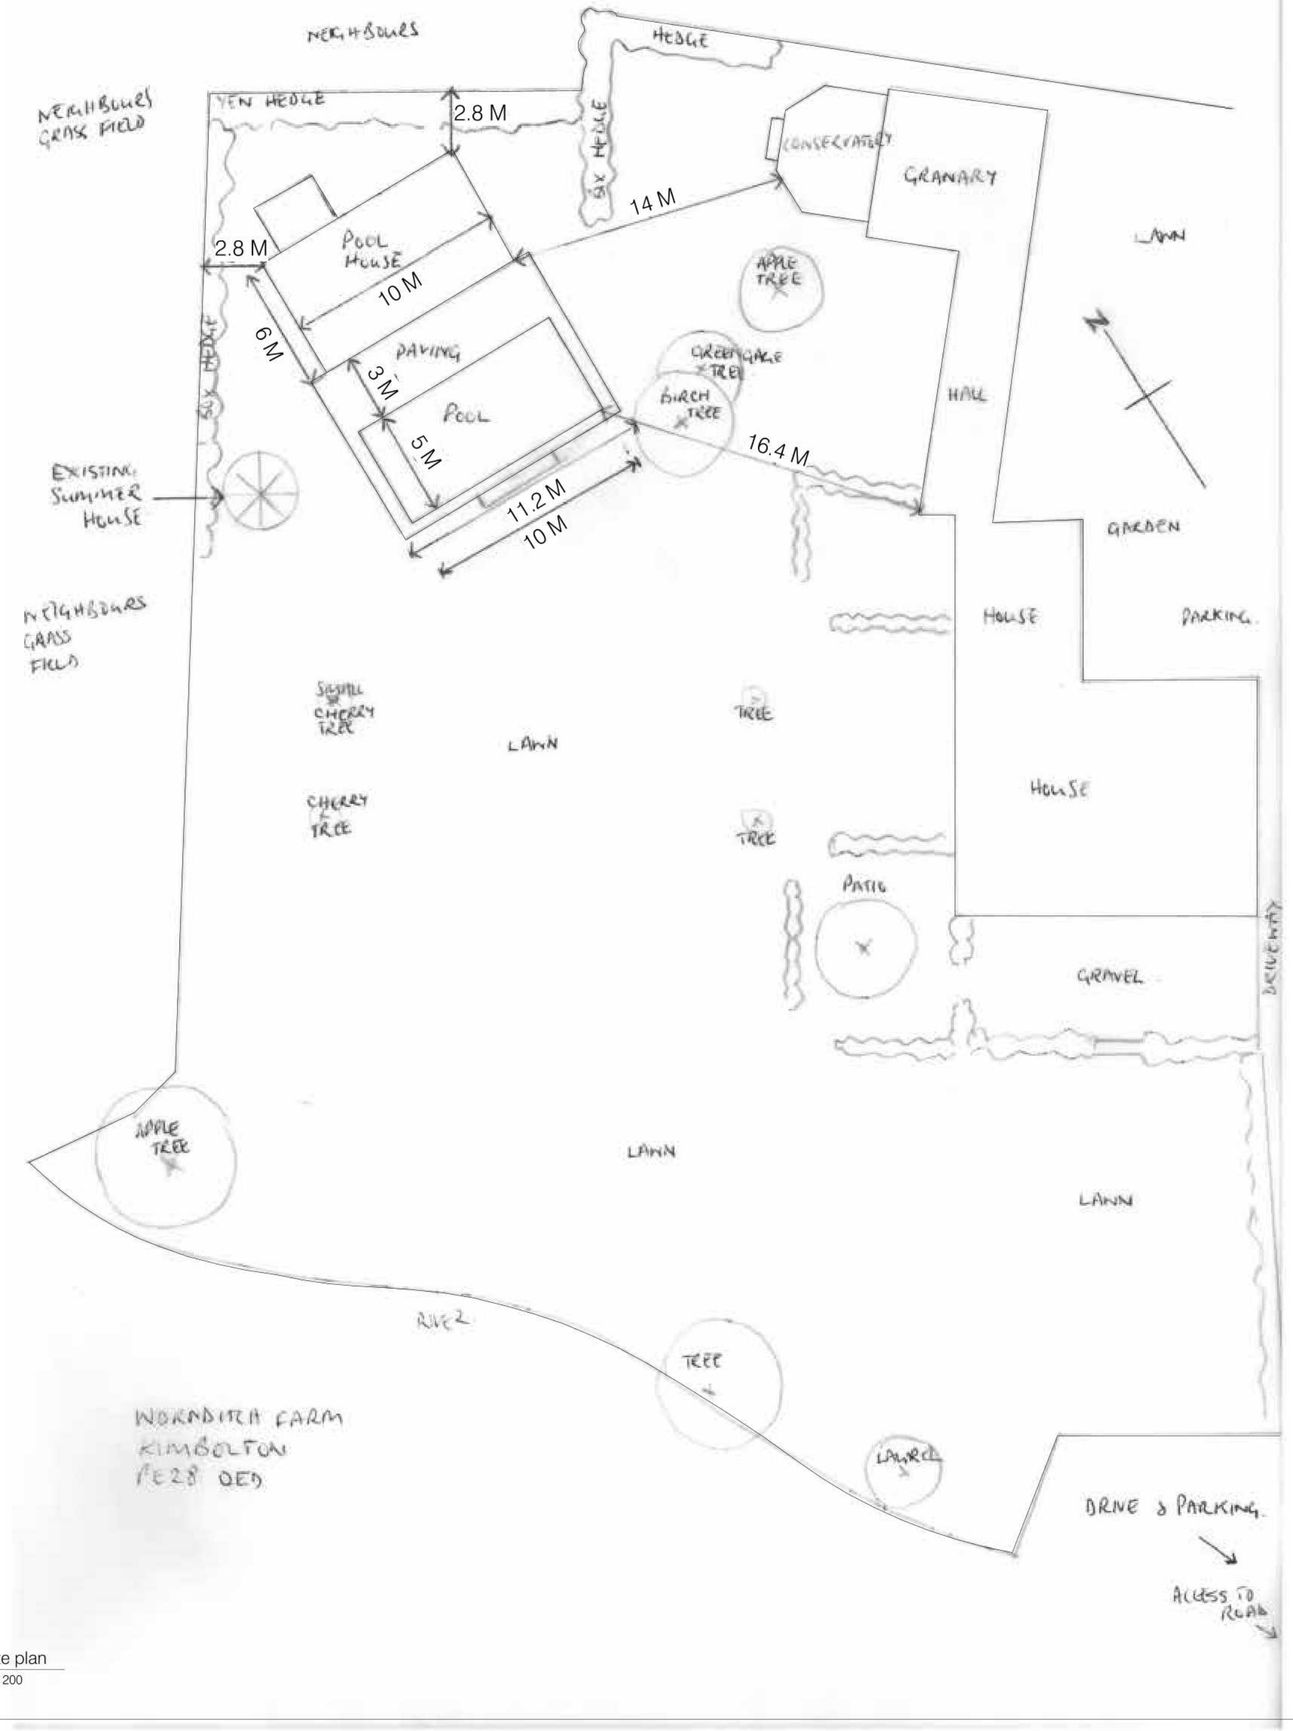


1 Site plan
PL-07917 1 : 200

Issue	Description	Drawn	Date
A	Initial Issue	SA	07.06.24

SCOTTS OF THRAPSTON LTD
BUILDINGS DIVISION
Bridge Street
Thrapston
Northants
NN14 4LR

E: info@scottsofthrapston.co.uk T: 01832 732366
W: www.scottsofthrapston.o.uk F:01832 733703

Client:
Sophie Buckman

Project:
Worndtich Farm
Kimbolton
PE28 0ED

Drawing Title:
SITE PLAN

Status:
PLANNING

Scale (@ A2):	Drawn by:	Checked:	Date:
1 : 200	SA	BR	19.06.25

Drawing Number: PL-07917 Rev A

File Path:
C:\Users\pushpakk\OneDrive - Scotts of Thrapston Ltd\Desktop\Sophie Buckman Pool house.rvt