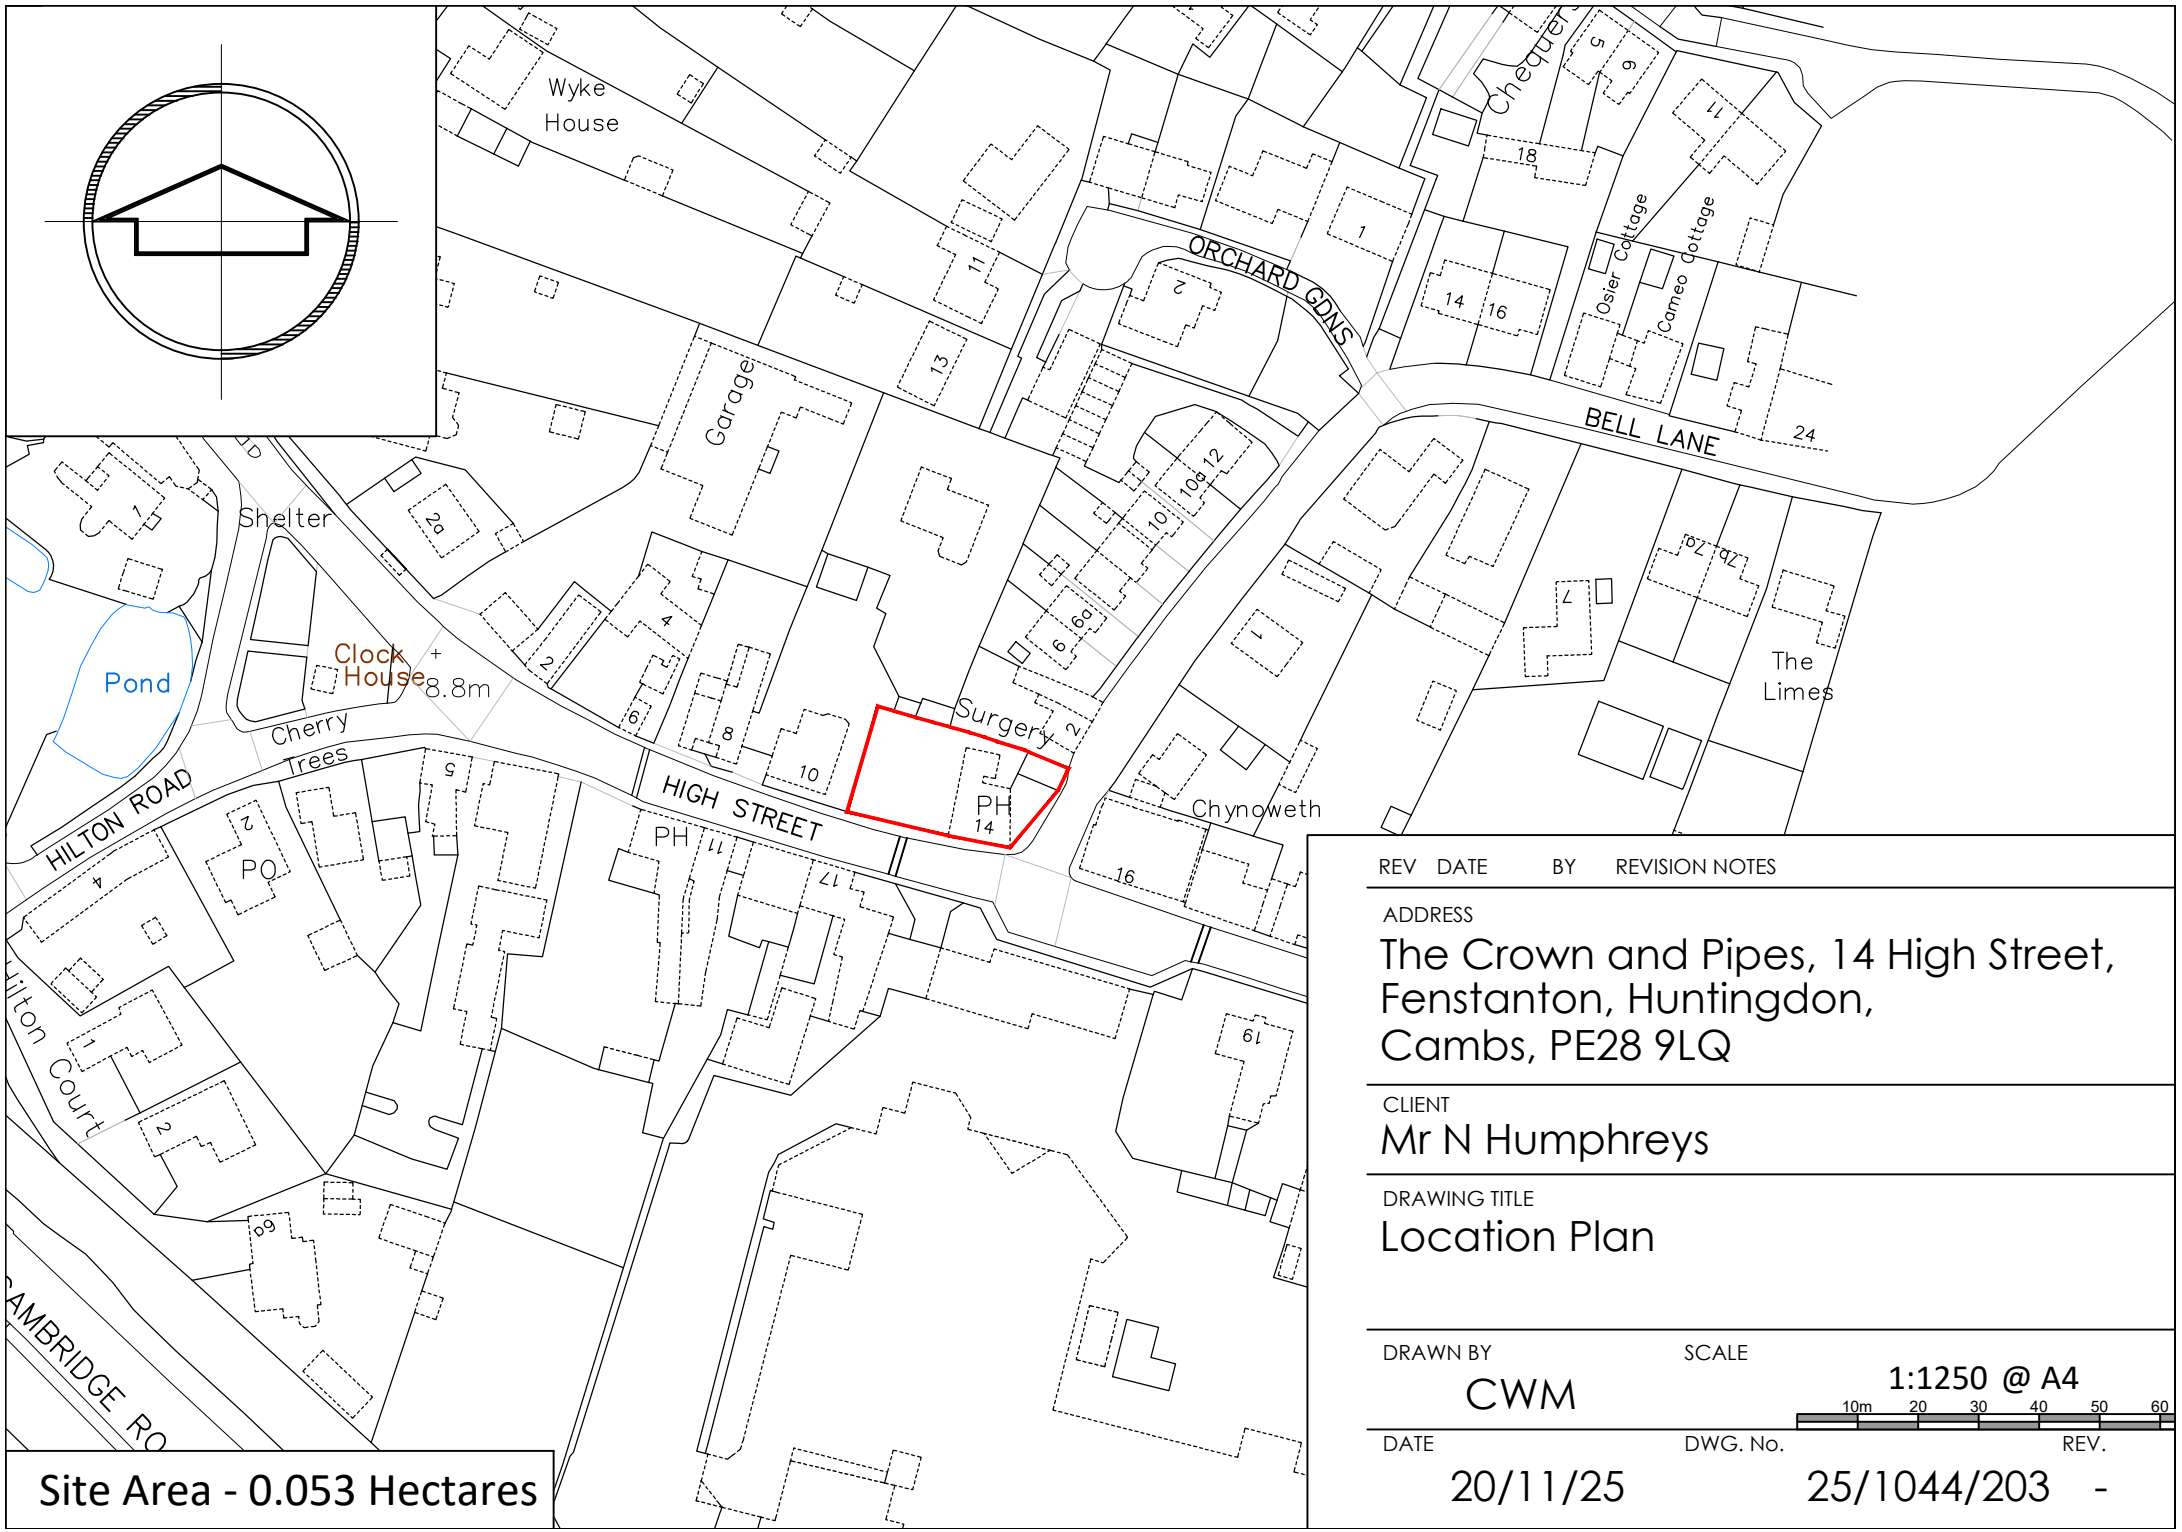

REV	DATE	BY	REVISION NOTES

ADDRESS

The Crown and Pipes, 14 High Street, Fenstanton, Huntingdon, Cambs, PE28 9LQ

CLIENT

Mr N Humphreys

DRAWING TITLE

Location Plan

DRAWN BY	SCALE	
CWM	1:1250 @ A4	
DATE	DWG. No.	REV.
20/11/25	25/1044/203	-