Alconbury Weald - Billboards - Signs - Construction elevations

Sign Size

4500mm x 3000mm per size
made formed by x4 ACM
(1500mm x 3050mm each)

Material

Sign faces: CMYK Printed 3mm ACM.

Posts

Sign mounted onto 4 steel posts
concreted in position

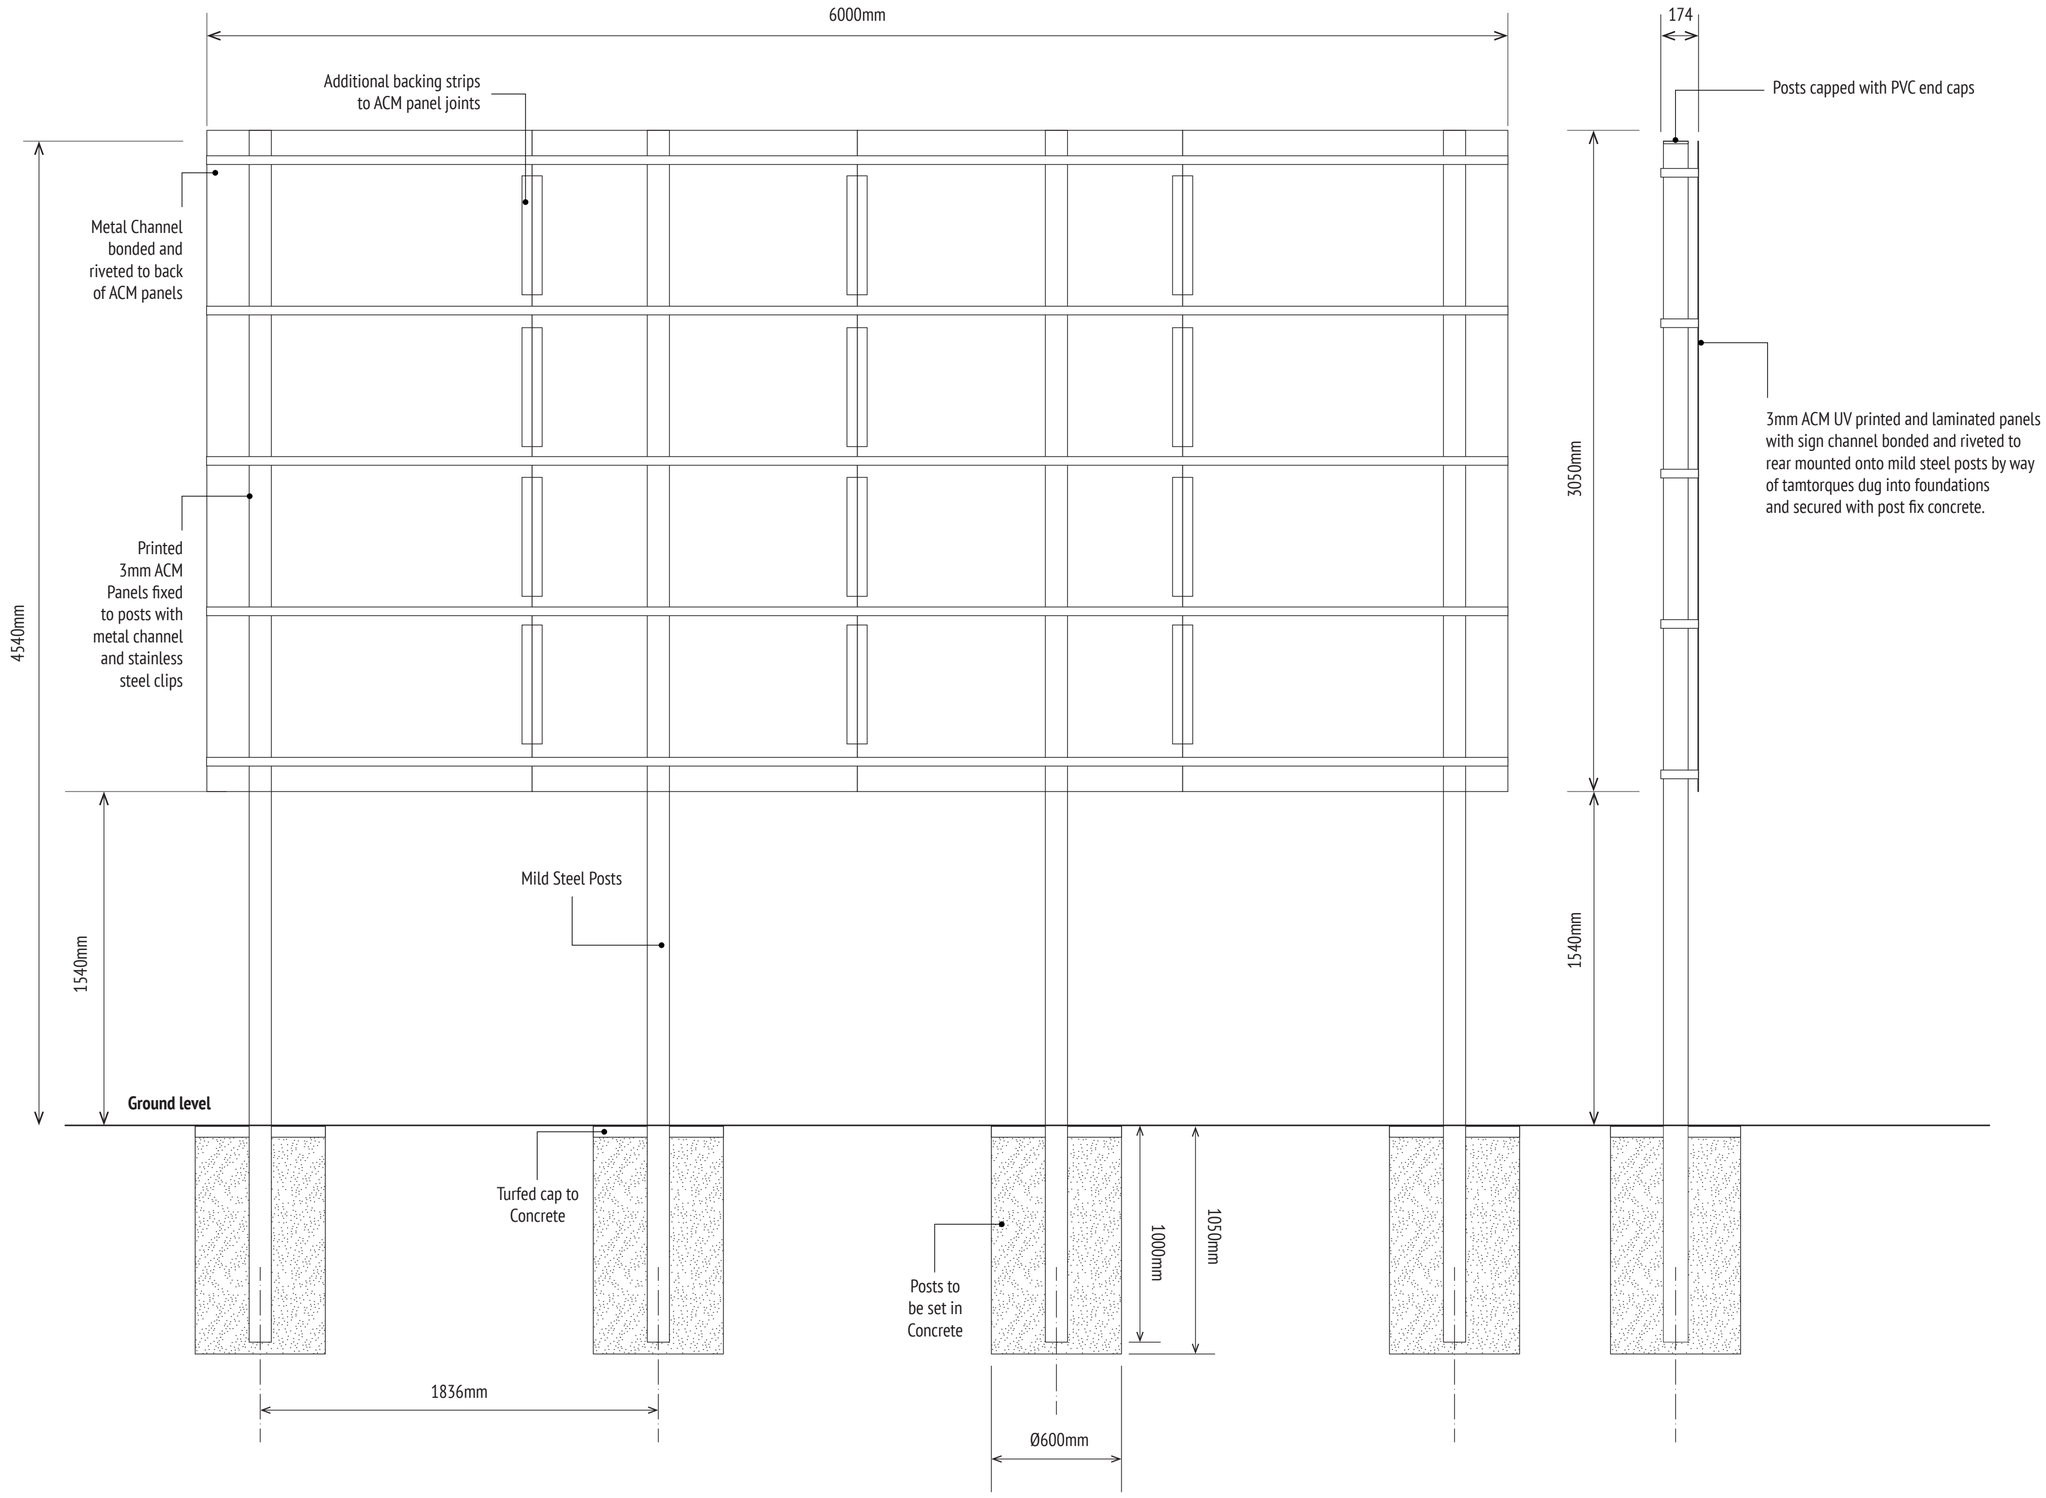

Scale 1:20@A2

ROGERSWATSON