Work to figured dimensions only. Do not scale from drawings. Check dimensions on site before commencing work. Discrepancies to be reported to Lawtey Design. © Lawtey Design; drawing not to be copied or reproduced prior consent.

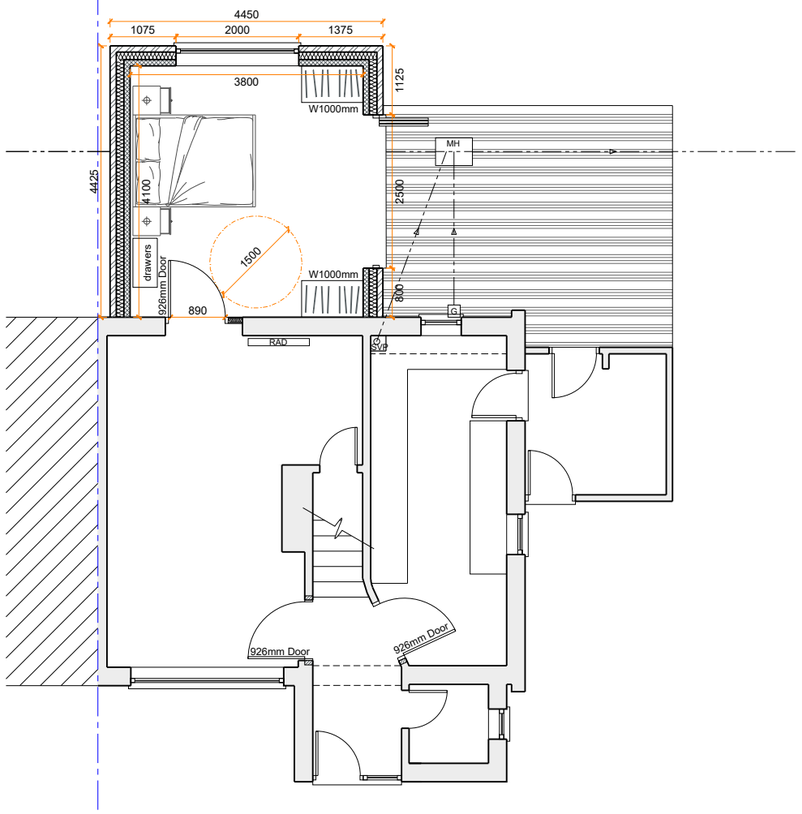

GROUND FLOOR PLAN

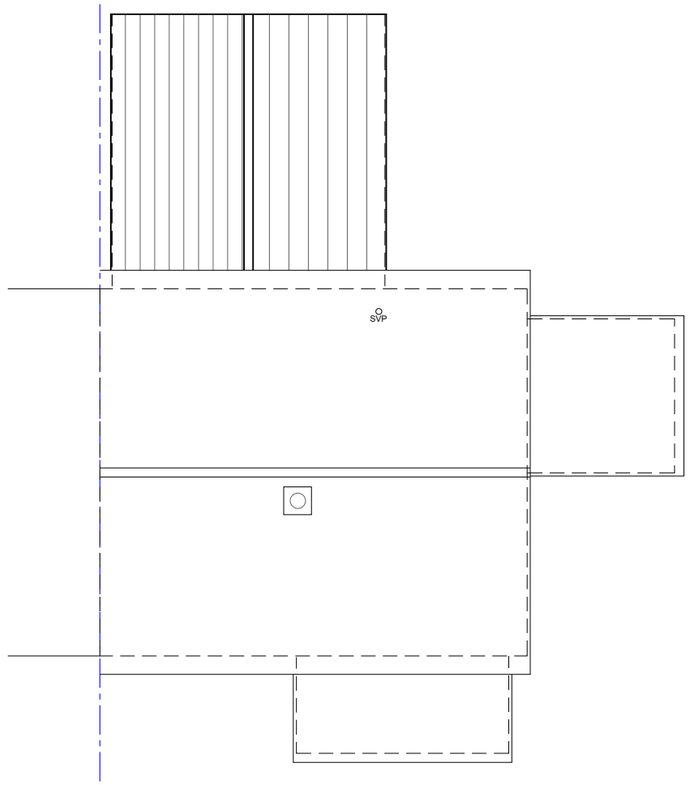

ROOF PLAN

0 1 2 3 4 5 6 7 8 9 10

SCALE BAR (METRES)

REVISIONS

A 27.08.24 Added front extension for wet room.

B 02.09.24 Increased width & amended locations of door & window.

C 26.09.24 Increased window width and lowered cill, changed patio doors to bi-fold doors.

Proposed Plans: Ground Floor & Roof

Project No: 24081

Drawing No: 02-1C

Address: 9 BATH CRESCENT
WYTON
PE28 2EH

Scale: 1:50 @ A1 1:100 @ A3

lawteydesign
ARCHITECTURAL SERVICES
rachael@lawteydesign.co.uk | 07964 745856