Work to figured dimensions only. Do not scale from drawings. Check dimensions on site before commencing work. Discrepancies to be reported to Lawtey Design. © Lawtey Design; drawing not to be copied or reproduced prior consent.

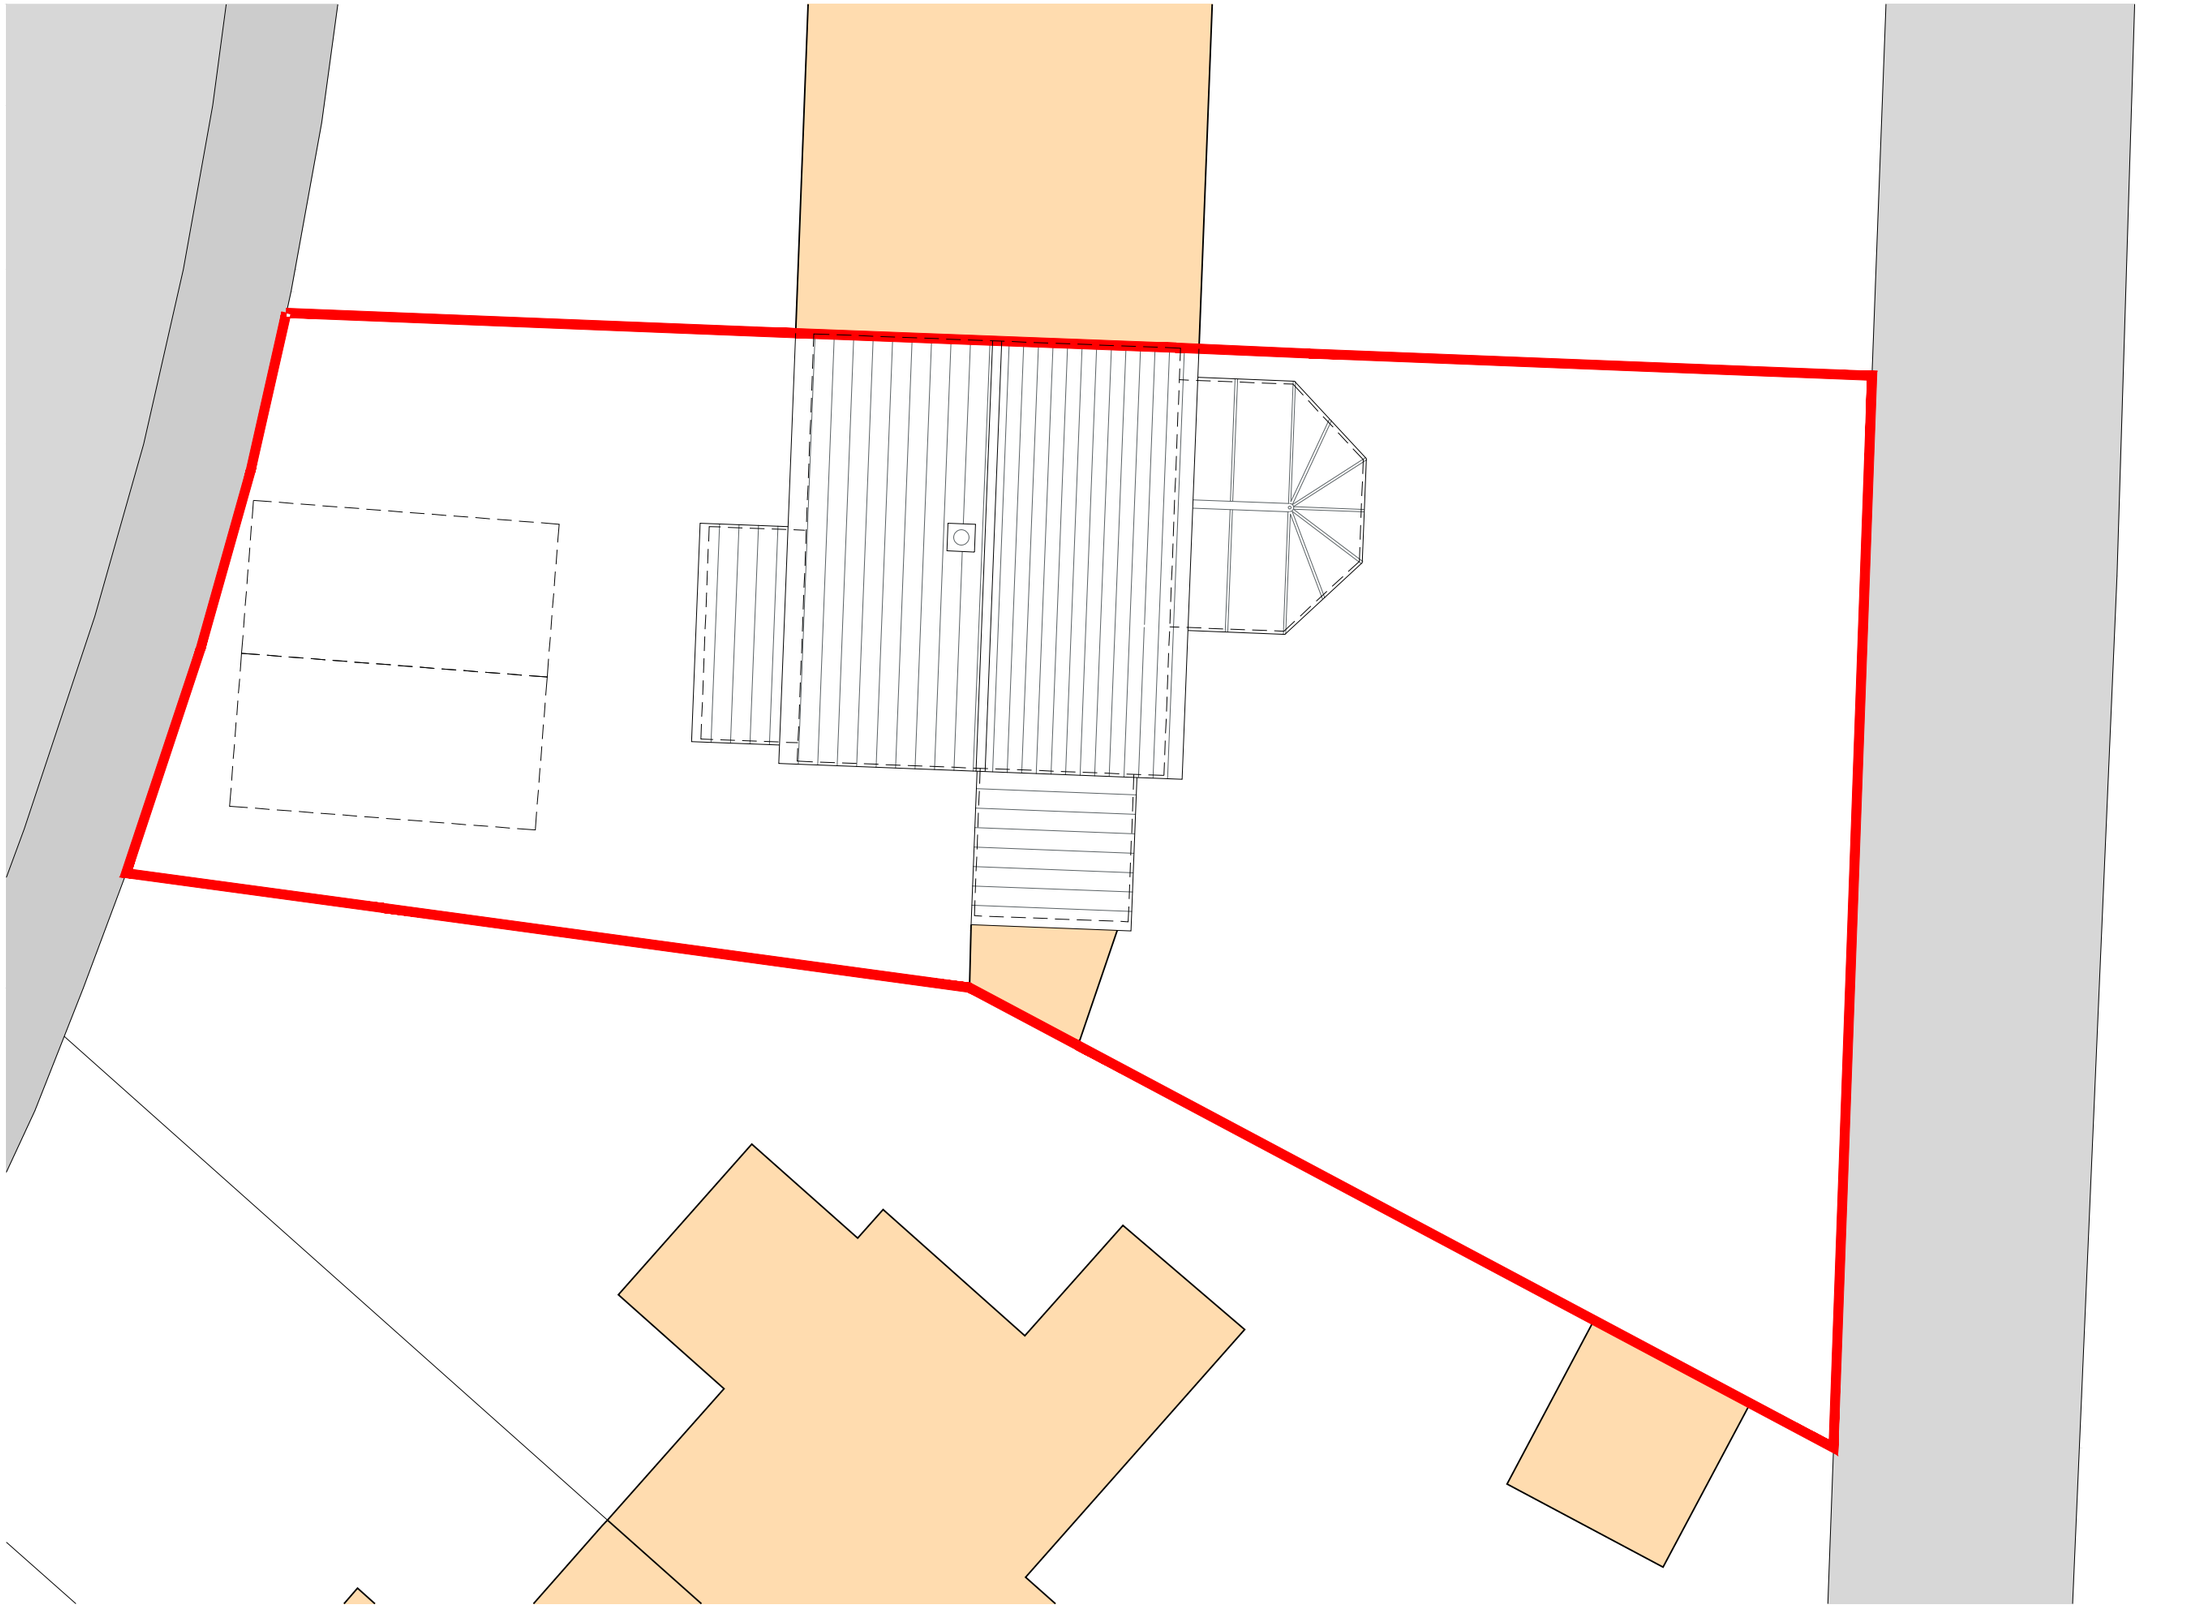

0 1 2 3 4 5 6 7 8 9 10

SCALE BAR (METRES)

REVISIONS
A

Existing Plans: Site/ Block Plan

Project No: 24081

Drawing No: 01-3

Address: 9 BATH CRESCENT
WYTON
PE28 2EH

Scale: 1:50 @ A1 1:100 @ A3

lawteydesign
ARCHITECTURAL SERVICES
rachael@lawteydesign.co.uk | 07964 745856