

0 1 2 3 4 5

Metres (Scale 1: 100)

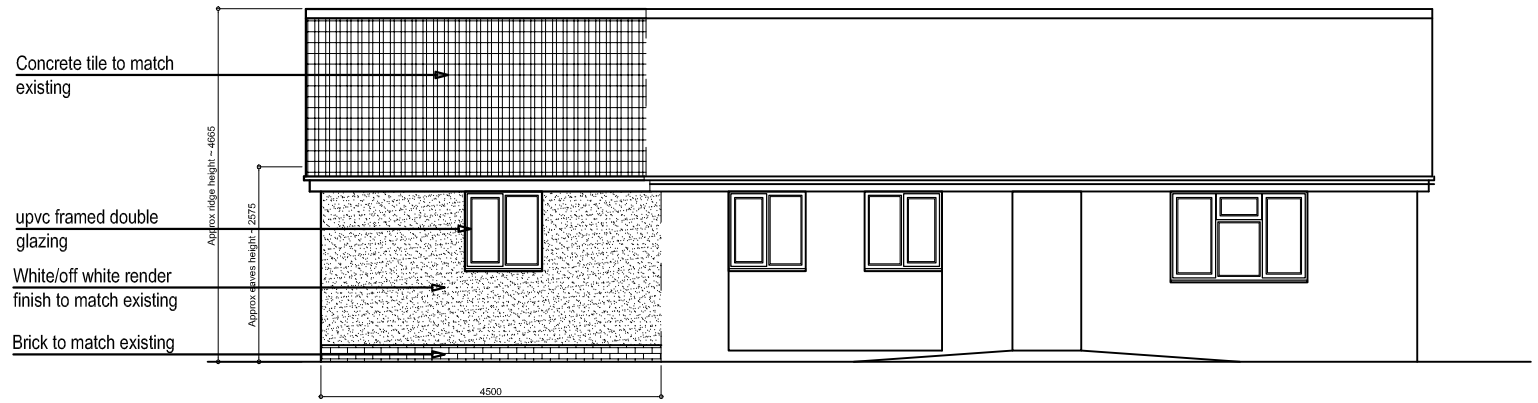


Front Elevation

West Elevation

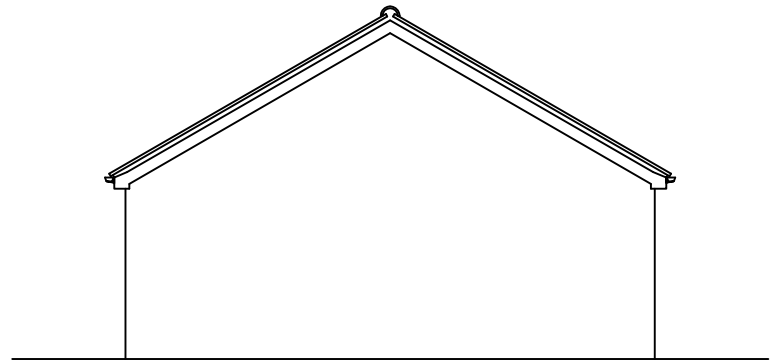


Side Elevation

South Elevation

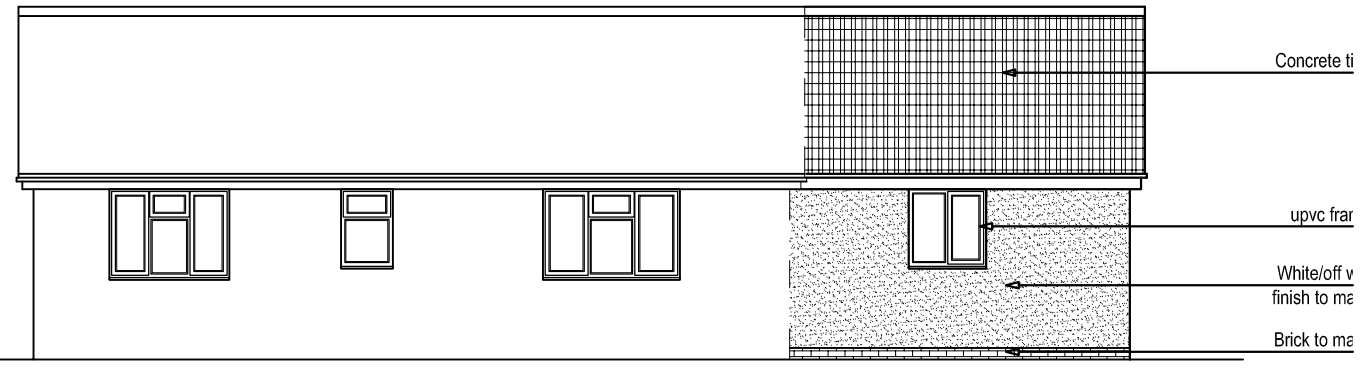


Rear Elevation

East Elevation

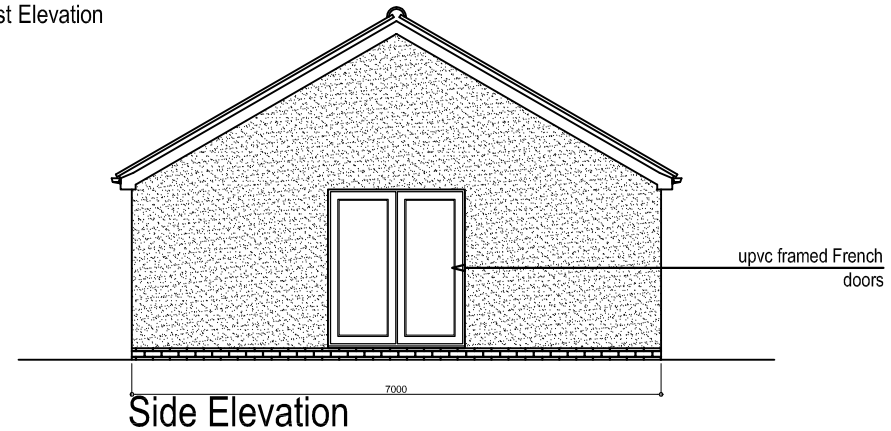

Side Elevation

North Elevation

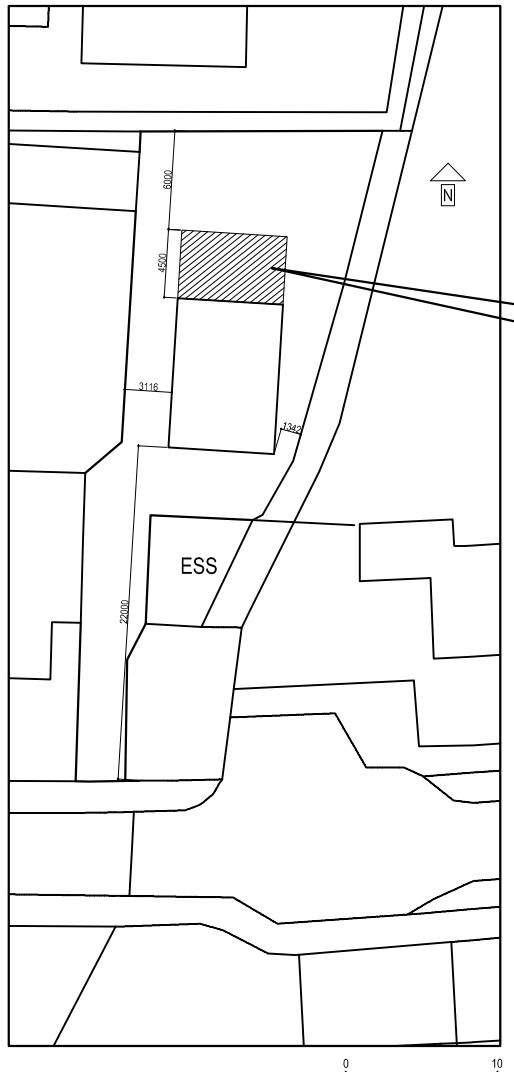

0 10

Metres (Scale 1: 500)

Site Plan

Scale 1: 500

The Proposal ~

Single storey extension

With the exception of planning application purposes ~ do not scale from this drawing for critical dimensions. If in doubt - ASK

Reproduction in whole or in part is prohibited without the prior permission of Ordnance Survey. Ordnance Survey and Superplan Data are registered trade marks of Ordnance Survey the national mapping agency of Great Britain. The representation of a road, track or path is no evidence of a right of way. Site plan dimensions are given as an indication and should be verified prior to use if critical.

© Copyright - Jon Spencer Technical Drawing Limited 2003-2019. All rights reserved.

Jon Spencer
Technical Drawing Services
jstds@btopenworld.com
mobile: 07507 423785

15 Cheltenham Close
Rushden, Northants
NN10 0YN
01933 316 044

A3

Client:
24a Goldpits, Warboys,
Huntingdon, PE28 2TF.

Date:
18th December 2024

Scale (at A3):
1: 100 (elevations)
1: 599 (site plan)

Revision:
D

Title:
PROPOSED ~
Elevations & Site Plan

Drawing Number:
24/011/001
Sheet 2 of 3