
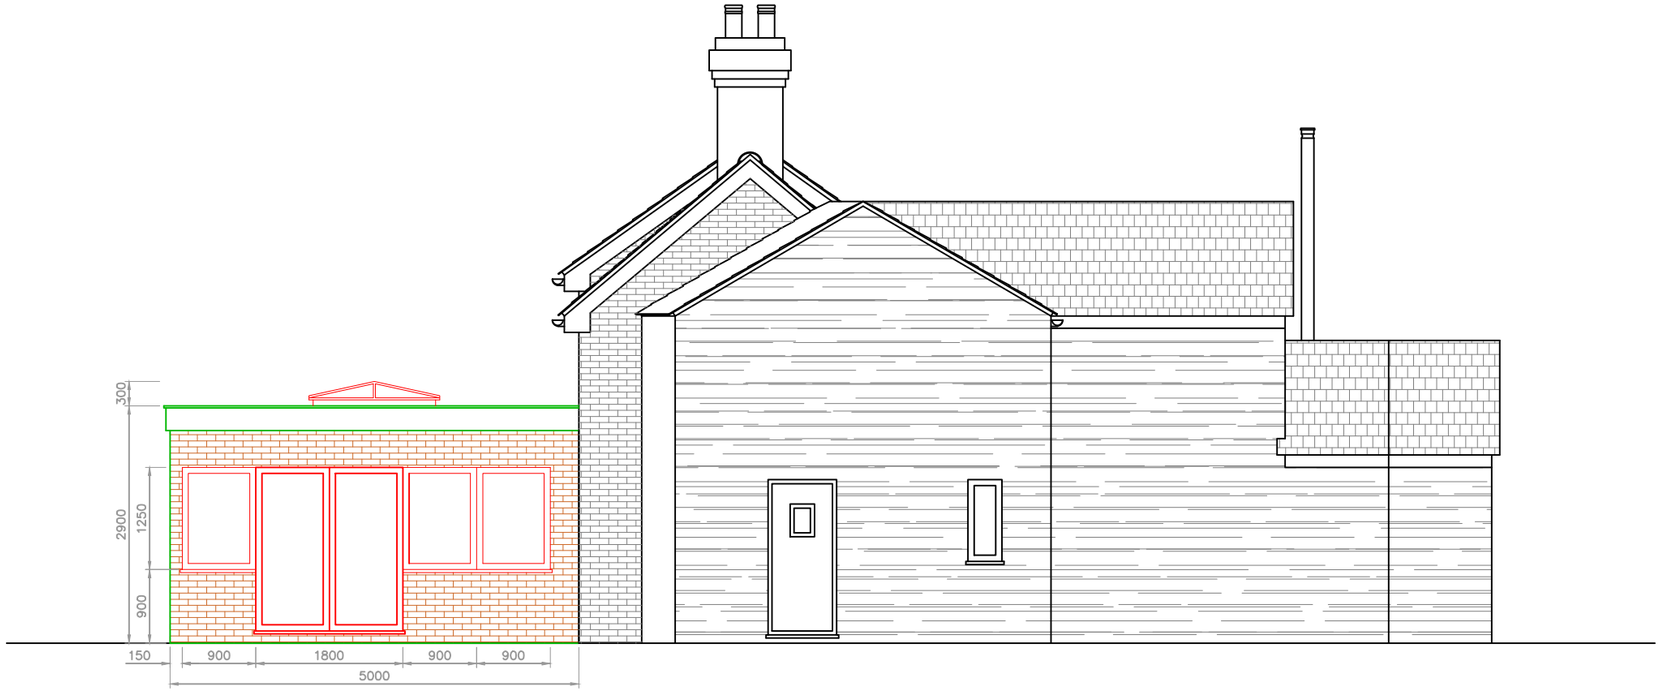


East Elevation
Scale 1:75

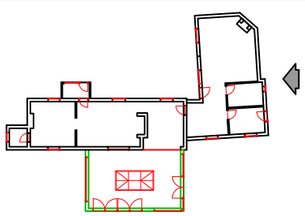

Key Plan

0m 1m 2m 3m 4m 5m 6m

SCALE 1:75

Client:	Mr S. Reid			
Project:	The Cottage, Main Street, Winwick, PE28 5PN			
Drawing Title: Proposed Kitchen Extension Proposed East Elevation	Scale:	As Shown	Paper size:	A3
	Drawn:	SR	Date:	22.09.24
	Checked:	---	Date:	---
Drawing Number:	202401-04 Rev 0			