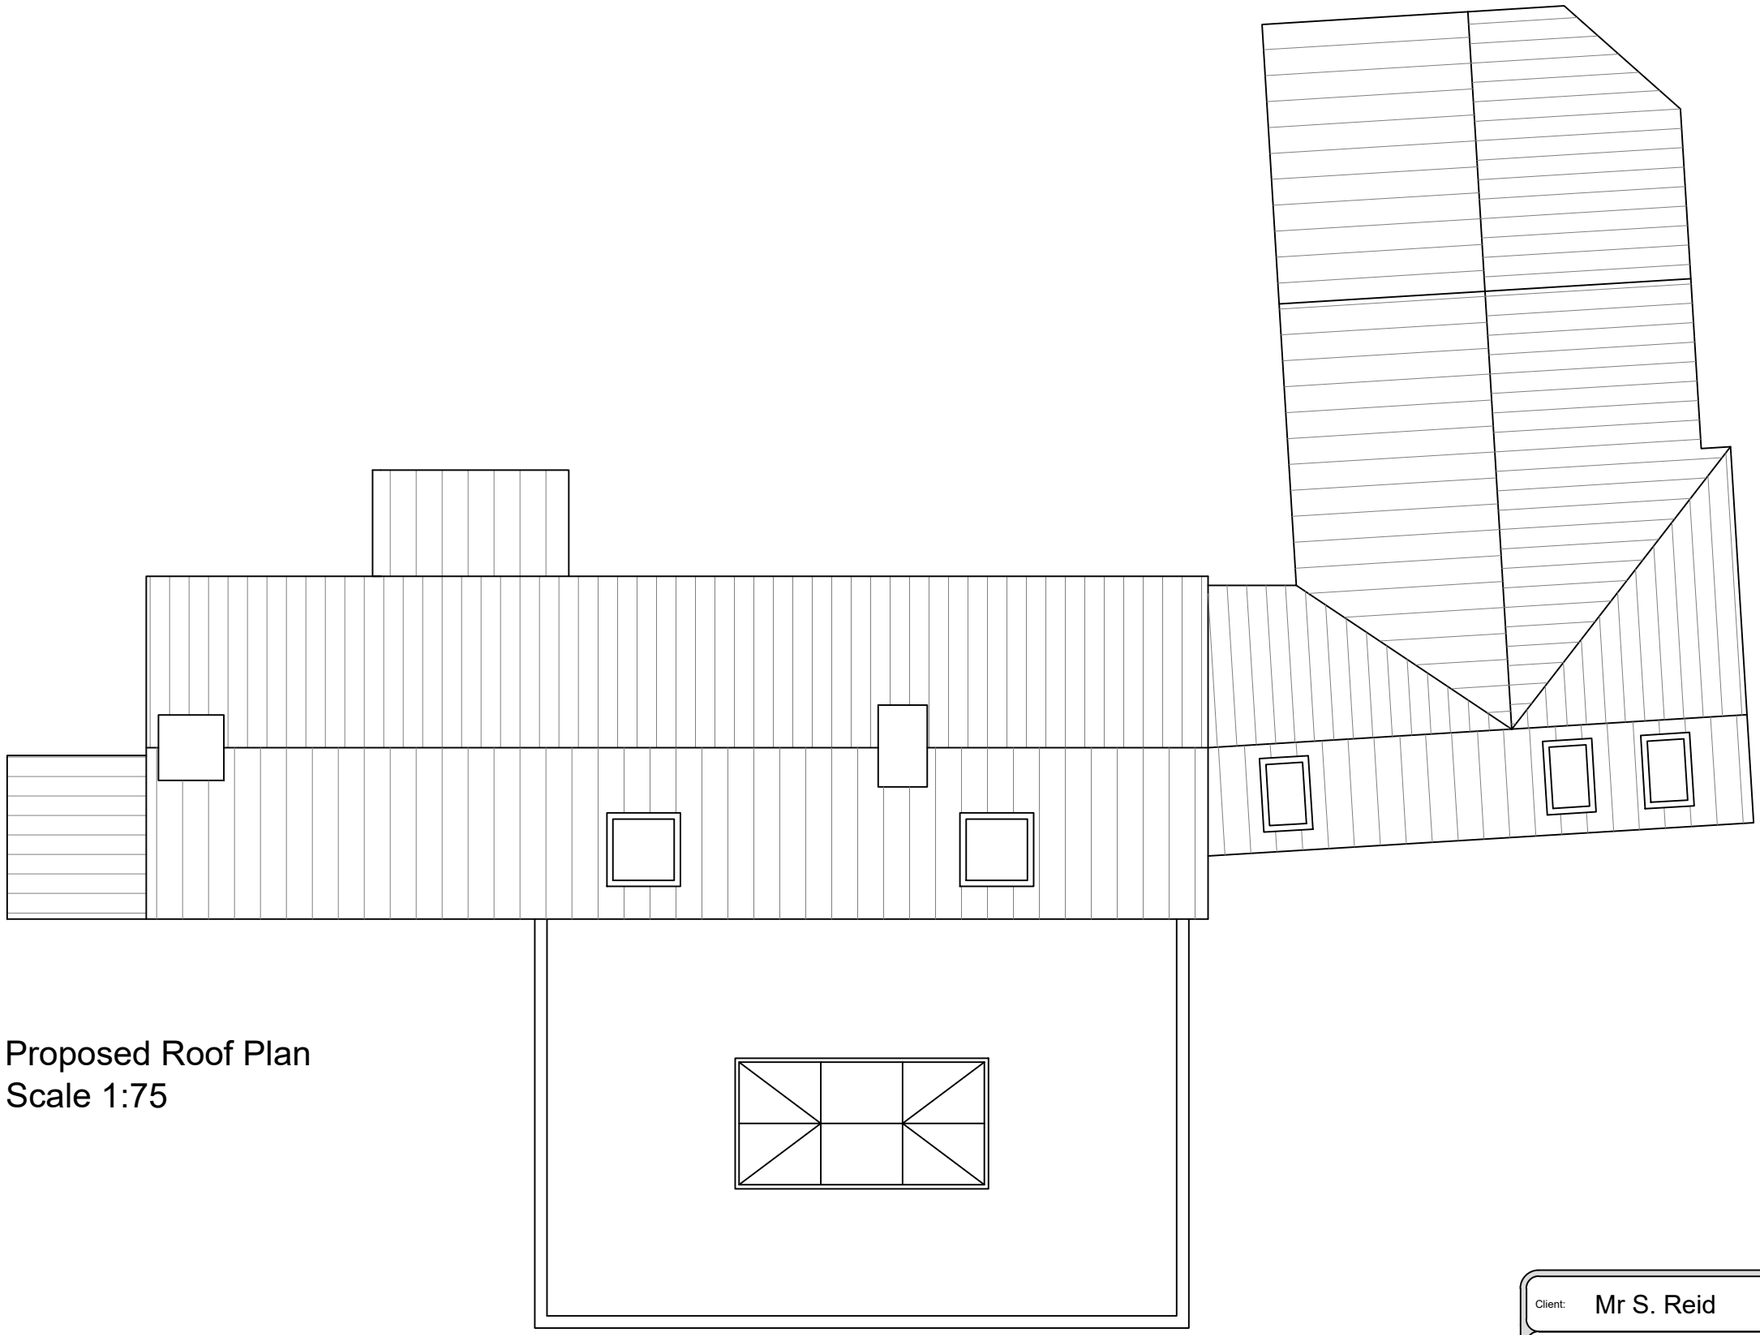


Proposed Roof Plan
Scale 1:75

| | | | | |
|---|---|---|---|---|
| Client: | Mr S. Reid | | | |
| Project: | The Cottage, Main Street, Winwick, PE28 5PN | | | |
| Drawing Title: Construction of Kitchen Extension Proposed Roof Plan | Scale: | As Shown | Paper size: | A3 |
| | Drawn: | SR | Date: | 22.09.24 |
| | Checked: | --- | Date: | --- |
| Drawing Number: | 202401-10 Rev 0 | | | |