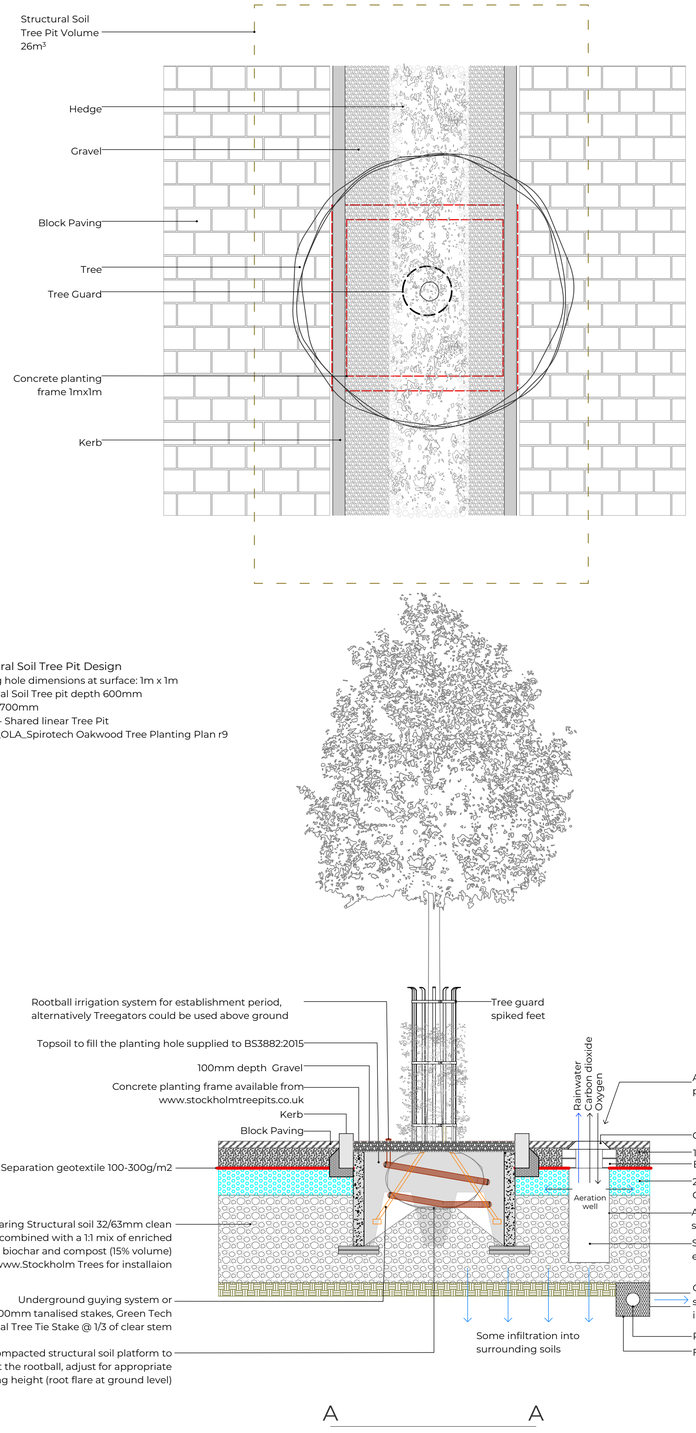

Structural Soil Tree Pit Design
Planting hole dimensions at surface: 1m x 1m
Structural Soil Tree pit depth 600mm
Width - 700mm
Length - Shared linear Tree Pit
See: 181_OLA_Spirotech Oakwood Tree Planting Plan r9

181_OLA_Spirotech Oakwood Tree Planting Plan r9



Concrete Tree Pit planting
frame 1m x 1m

Panel weight approximately 88kg.

Unit reinforced with 5.5mm Ø rebar,
25mm minimum concrete cover.

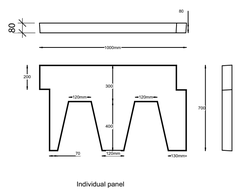

Individual panel

4 x panels combined to create
a planting frame

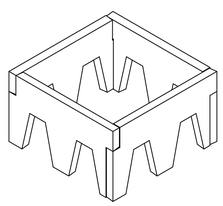

client	Spirotech	date	Dec 2024
project	Oakwood Sawtry	project no.	181 (111)
drawing	Semi Mature Tree Planting in Hardscape Plan	drawing no.	TPH 01
scale	A1 @ 1:25	rev	3

OLA
Landscape Architecture and Garden Design
t. 01733 393 010 w.olalandscapeassociates @ola roberts