

Location Plan
1:1250



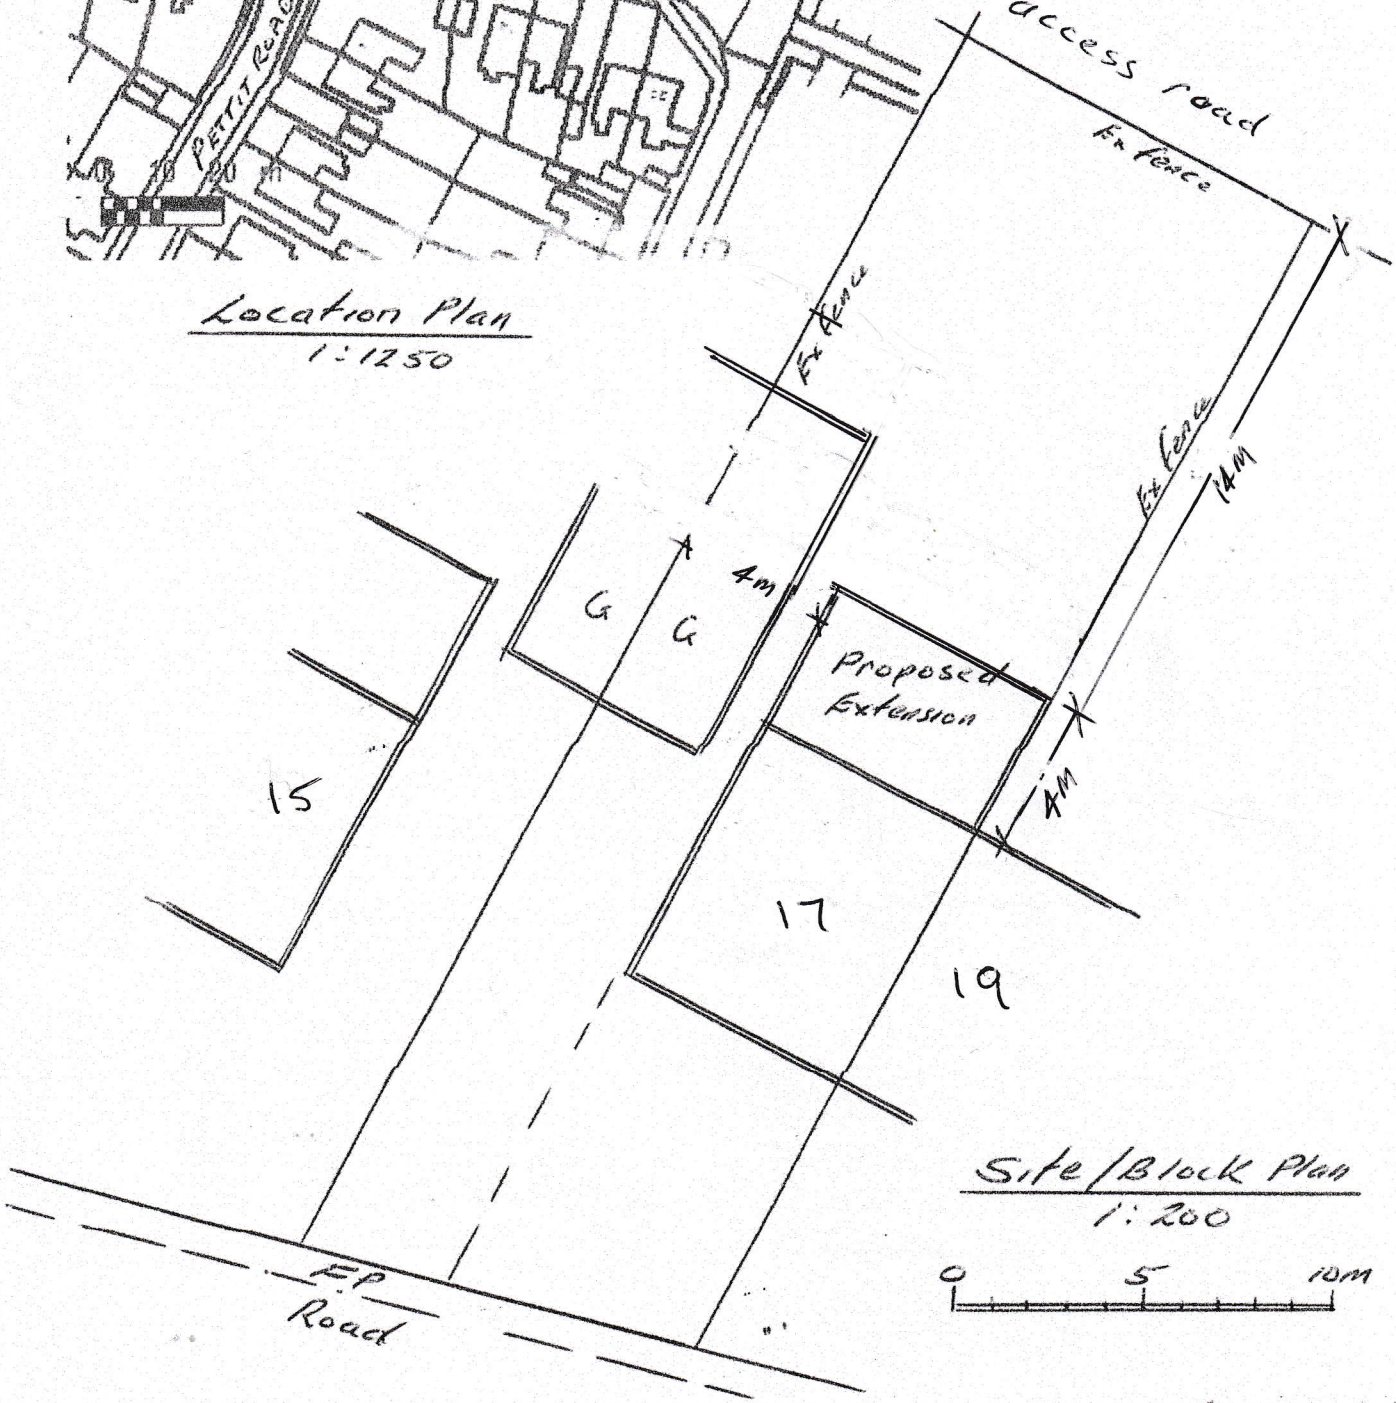

Site/Block Plan
1:200

Drg No. 8226/1