
UK Planning Maps

15 High Street, Alconbury Weston, Huntingdon, PE28 4JP

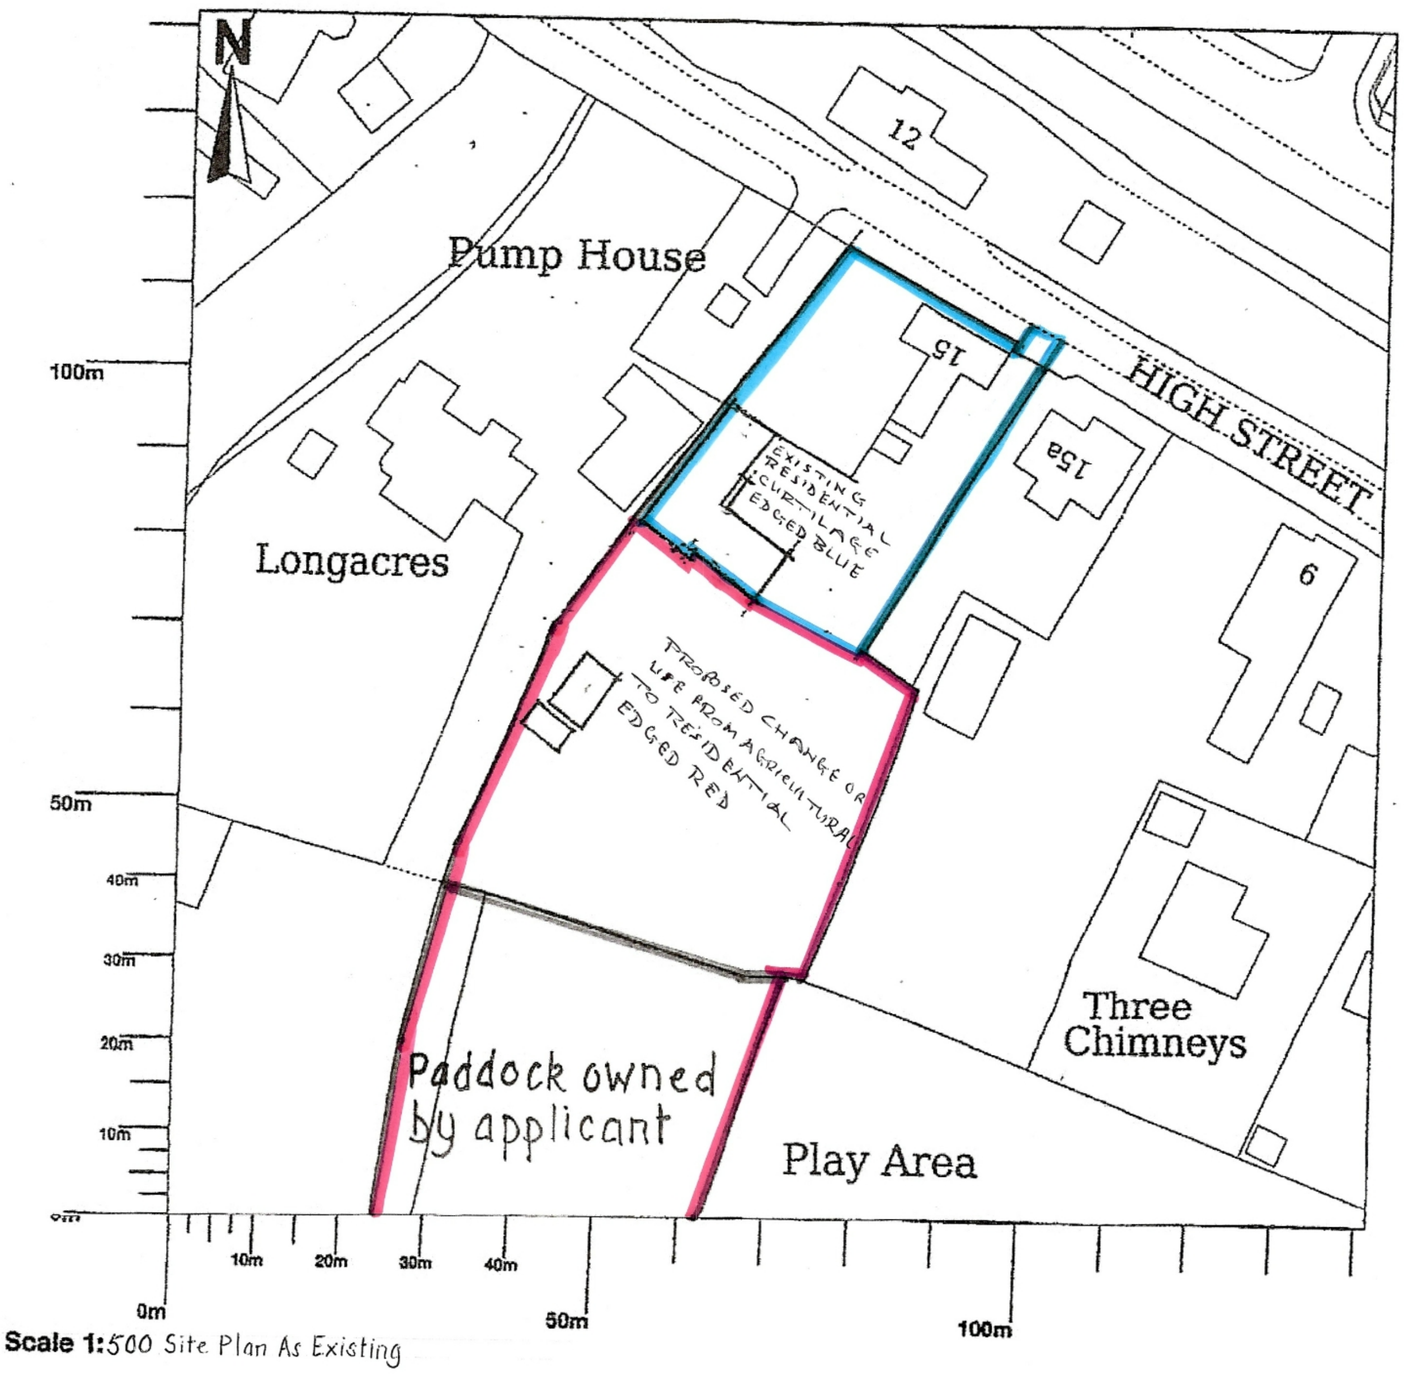

Scale 1:500 Site Plan As Existing

© Crown copyright and database rights 2024 OS 100054135. Map area bounded by: 517619,276846 517761,276988. Produced on 08 October 2024 from the OS National Geographic Database. Supplied by UKPlanningMaps.com. Unique plan reference: p2f/uk/1159503/1558938

Ordnance Survey Licensed Mapping