
Location Plan

Site Address: **Easting: 519898 Northing: 281348**

PlanningPortal

Date Produced: **13-Oct-2026**

Scale: **1:2500 @A4**

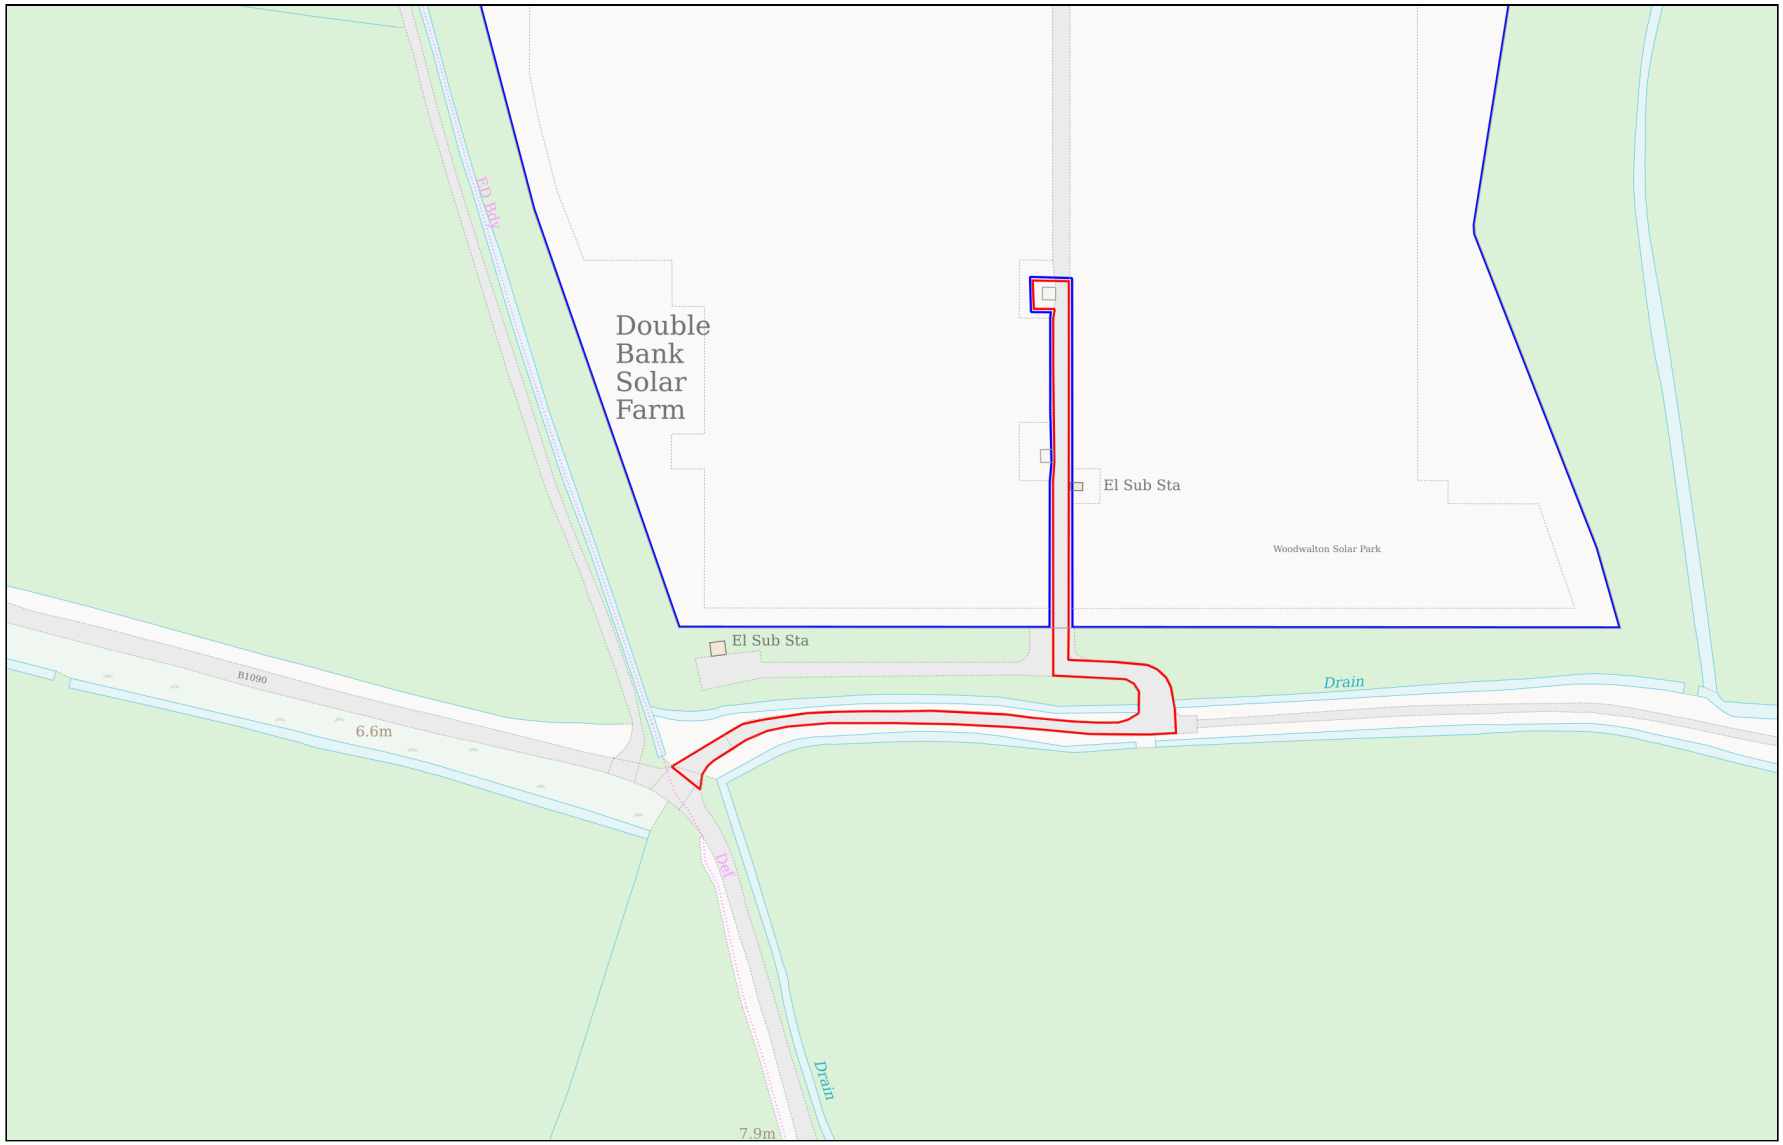

Planning Portal Reference: **PP-15294070v1**

Powered By TerraQuest

© Crown copyright and database rights 2026 OS 100042766