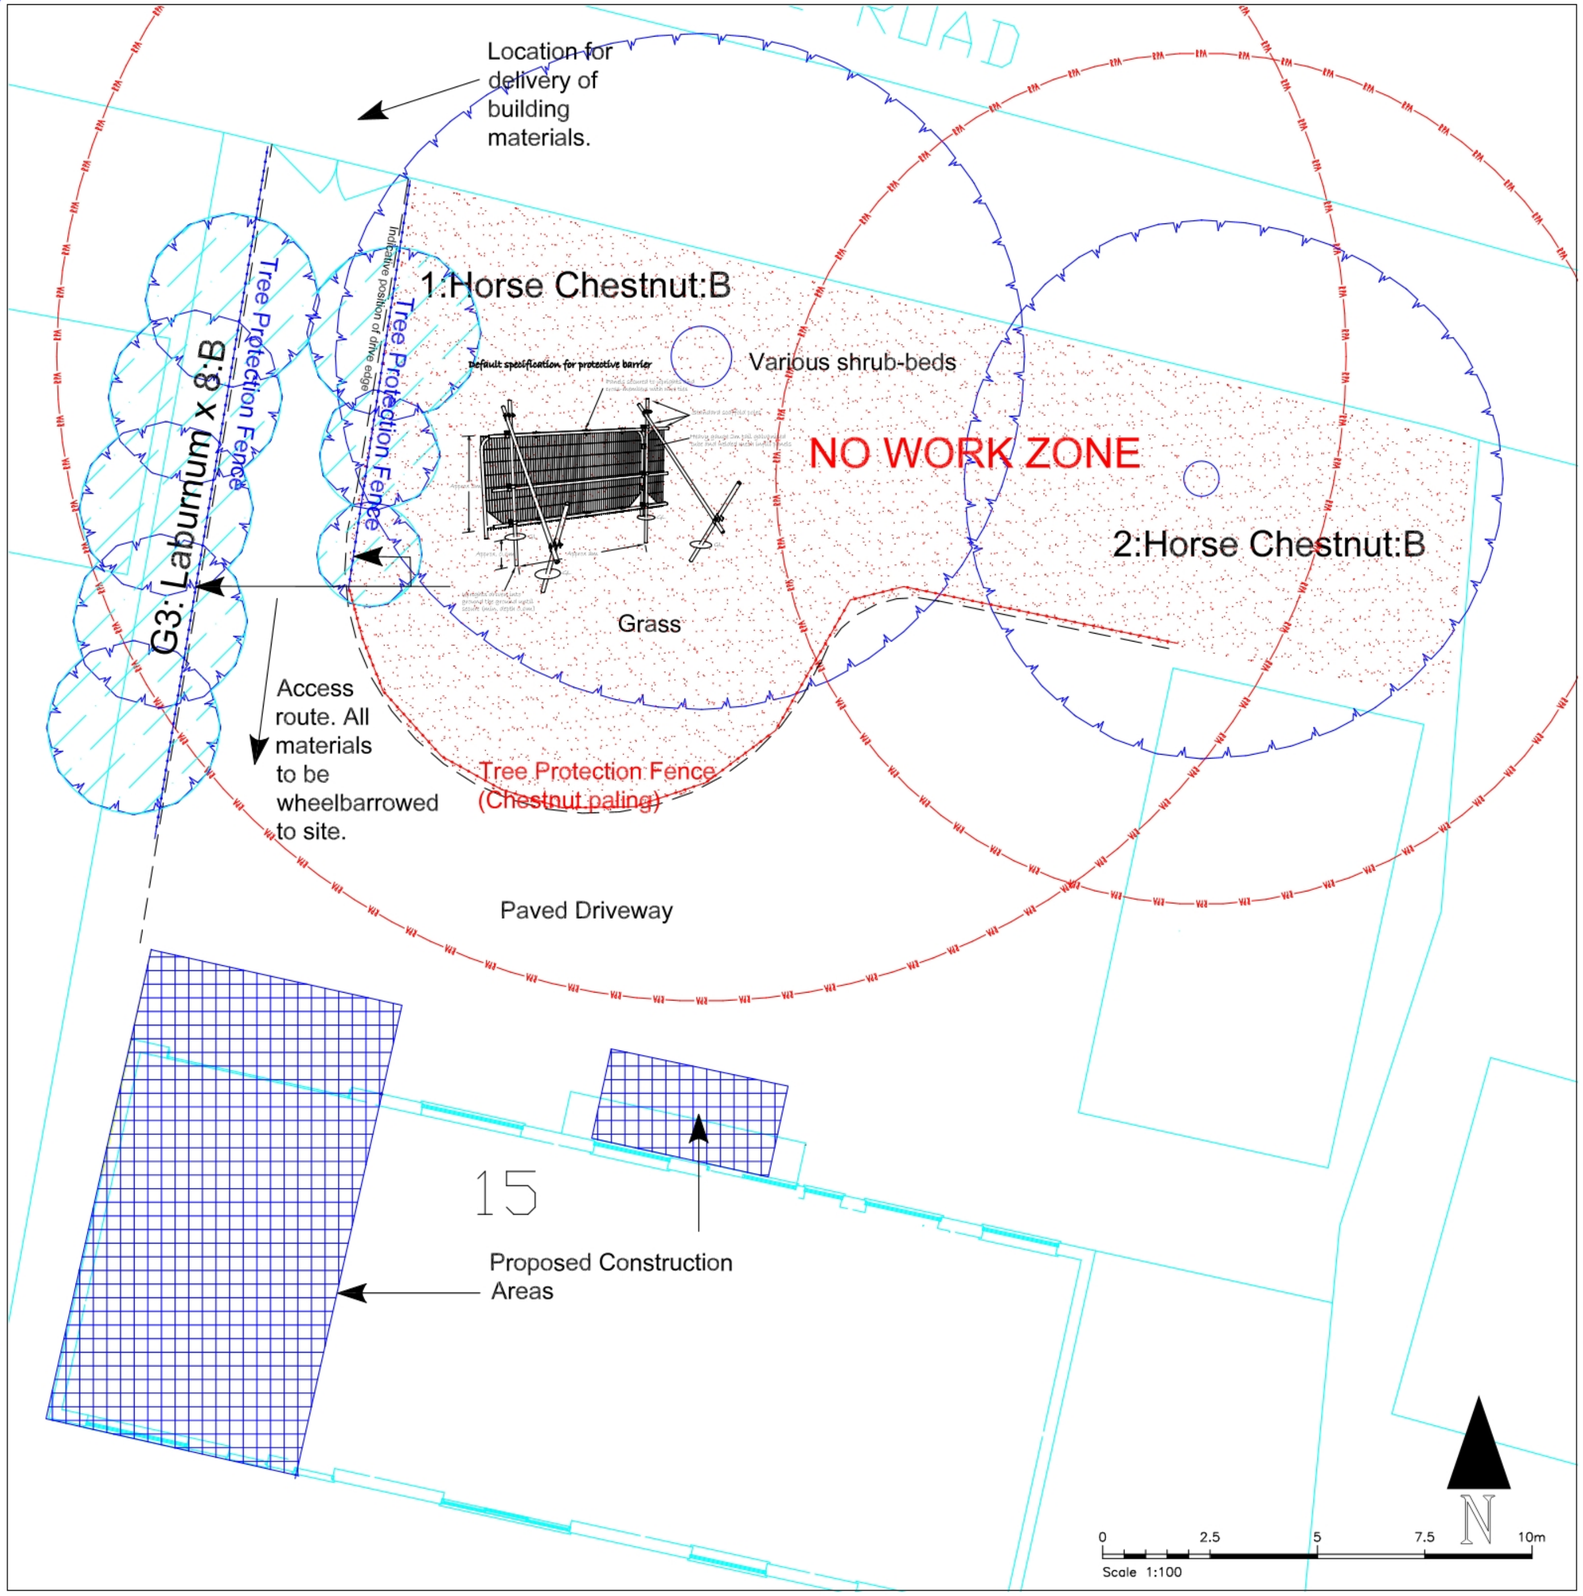

TREE LEGEND

- A Grade
- B Grade
- C Grade
- U Grade
- Root Protection Area (RPA)
- Construction Area

TREE PROTECTION NOTES

- No trees are to be felled and no crown raising is required
- The grass area is to be designated as a No Work Zone and no building materials are to be stored in this area.
- Existing hard standing covers a large proportion of the RPA of T1, T2 and G3, so there is no requirement for additional ground protection.
- All building materials are to be dropped off at the main gate and manually transported by wheelbarrow to the area of construction.
- There will be no fires or stotage of plant within the RPA of the trees.
- Cement washings are to be contained and removed from site.
- Tree Protection Fence to be erected in the locations shown in blue and red PRIOR to any construction taking place.
- Blue fencing is to be of a Herris type construction and the red fence can be a 1.2m high Chesnut paling or plastic temporary type of fencing.

Bob Widd Associates
6 High Haden Road
Glatton, Huntingdon
Cambs. PE28 5RU
Tel: 01487 834495
bob@bwa-trees.co.uk

EM. Issue	DESCRIZIONE – Description	COMPIL. Drawn up	VERIFIC. Chk'd	APPROV. App'd	DATA Date
1					

QUESTO DOCUMENTO NON PUO' ESSERE UTILIZZATO IN ALCUN MODO DA TERZI SENZA PREVENTIVA AUTORIZZAZIONE
This document cannot be used by others for any purpose, without prior written consent

CODICE IDENTIFICAZIONE Identification code: COMM.–Job | E | C | T | N?

FOGLIO Sheet | EM. Issue

TITOLO – Title

TREE PROTECTION PLAN
15 DULOE ROAD
EATON SOCON, PE19 8FQ

IMPIANTO – Plant	DATA – Date	SCALA GRAFICA – Graphic scale	RIF. CLIENTE – Client ref.
	JUNE 2025	1:100@A2	Mr S.Orr