

SECTION THROUGH FLAGGED FOOTPATH (PEDESTRIAN ONLY)


SCALE 1:20

SECTION THROUGH PERMEABLE PAVING ACCESS ROAD

SCALE 1:20


SECTION THROUGH PERMEABLE PAVING PARKING BAY

SCALE 1:20

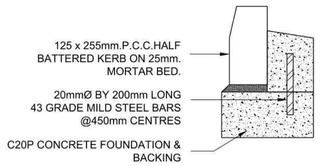


HALF BATTERED KERB DETAIL
(KERB TYPE 100)
SCALE 1:10

NOTE:
- MAX 6mm FACE AT PEDESTRIAN CROSSINGS
- 25mm AT ALL OTHER LOCATIONS

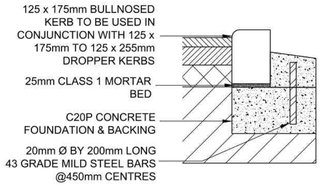


BULLNOSED KERB DETAIL
(KERB TYPE 0-6 & 25)
SCALE 1:10

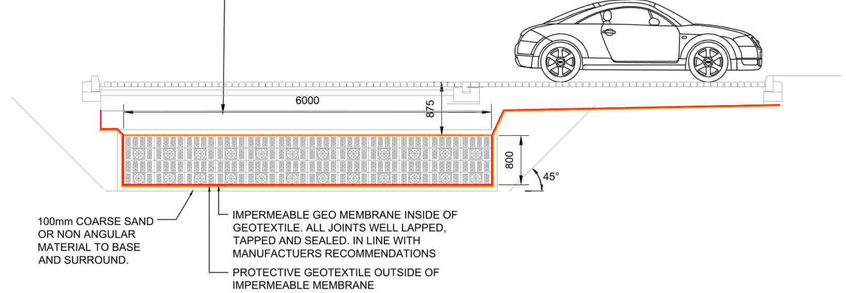


TYPICAL SECTION THROUGH ACCESS ROAD / CAR PARK PAVING AND ATTENUATION TANK


SCALE 1:50

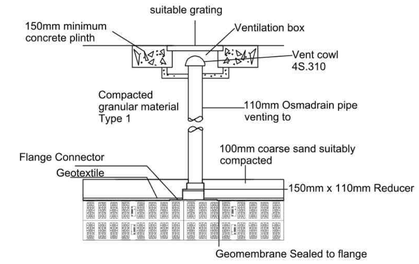


VENT PIPE DETAIL
SCALE NTS

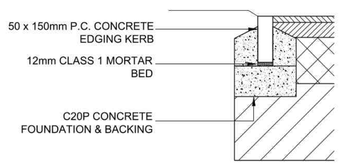

FOOTWAY EDGING DETAIL
(PIN KERB LAID FLUSH)
SCALE 1:10

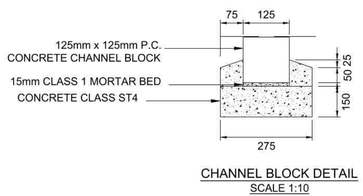


CHANNEL BLOCK DETAIL
SCALE 1:10

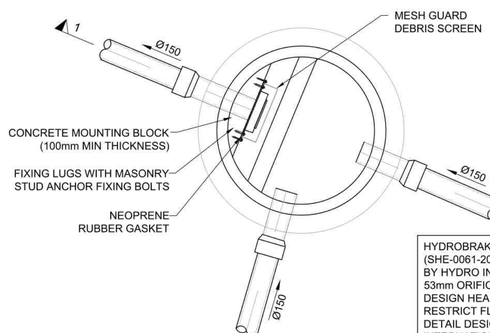

HYDROBRAKE OPTIMUM (SHE-0061-2000-1525-2000) BY HYDRO INTERNATIONAL. 53mm ORIFICE, DESIGN HEAD 1.525m,TO RESTRICT FLOW TO 2.0l/s. DETAIL DESIGN BY HYDRO INTERNATIONAL. SHOWN INDICATIVELY ONLY.

FLOW CONTROL CHAMBER MANHOLE - PLAN

SCALE 1:25

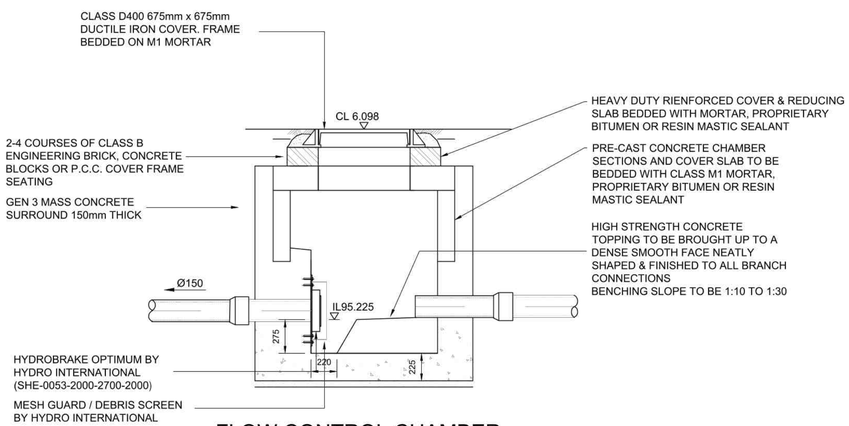

FLOW CONTROL CHAMBER MANHOLE - SECTION 1-1

SCALE 1:25

Issue	Date	Description	By	Chkd	Appd
P2	20.06.25	Permeable paving detail amended to suit heavy vehicle access.	LP	KR	KR
P1	11.04.25	Preliminary Issue	LP	KR	KR

COAST CONSULTING ENGINEERS
7 Silverton Court, Northumberland Business Park, NE23 7RY
0191 5977879

Client
EXCEL CARE INVESTMENTS

Job Title
RHEOLA CARE HOME
ST IVES

Drawing Title
HIGHWAY CONSTRUCTION DETAILS
SHEET 1

Scale at A1
AS SHOWN

Drawing Status
PRELIMINARY

Job No	Drawing No	Issue
25001	41	P2

© Coast Consulting Engineers Ltd.

Do not scale