


SECTION THROUGH PERMEABLE PAVING AND GEOCELLULAR ATTENUATION TANK


SCALE 1:20

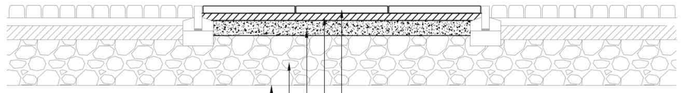

NOTE:
- PERMEABLE SUB BASE **NOT** TO BE USED AS ACCESS ROAD FOR CONSTRUCTION TRAFFIC. ASPHALT CONCRETE BASE PROVIDED TO ENABLE USE BY CONSTRUCTION TRAFFIC.
- RUN OFF DURING CONSTRUCTION PERIOD TO BE PREVENTED FROM ENTERING PERMEABLE SUB BASE. TEMPORARY DRAINAGE PROVISION REQUIRED AS PART OF CONSTRUCTION MANAGEMENT PLAN.
- BASED ON SUB-GRADE CBR VALUE OF 5%.

PRE CAST CONCRETE PAVING SLAB WITH VEHICLE OVERRUN

SCALE 1:20

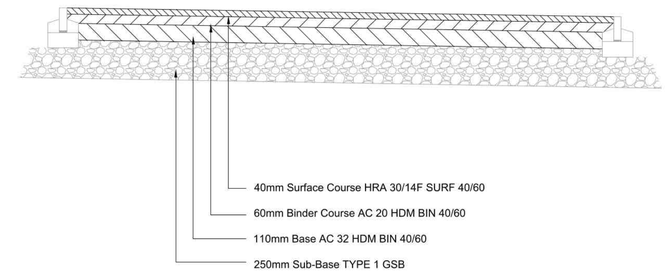

SECTION THROUGH ASPHALT CONCRETE ACCESS ROAD

SCALE 1:20

Issue	Date	Description	By	Chkd	Appd
P1	20.06.25	Preliminary Issue	KR	RH	KR

COAST CONSULTING ENGINEERS

7 Silverton Court, Northumberland Business Park, NE23 7RY
0191 5977879

Client

EXCEL CARE INVESTMENTS

Job Title

RHEOLA CARE HOME
ST IVES

Drawing Title

HIGHWAY CONSTRUCTION
DETAILS
SHEET 2

Scale at A1

AS SHOWN

Drawing Status

PRELIMINARY

Job No	Drawing No	Issue
25001	42	P1

© Coast Consulting Engineers Ltd.

Do not scale