

Front
1 : 100



Right
1 : 100



Rear
1 : 100

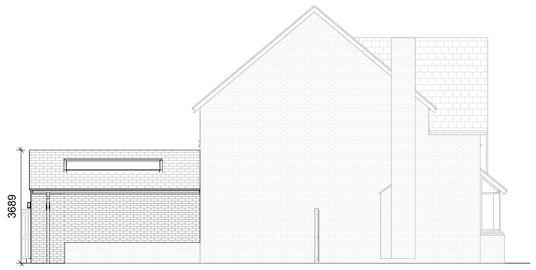

Left
1 : 100

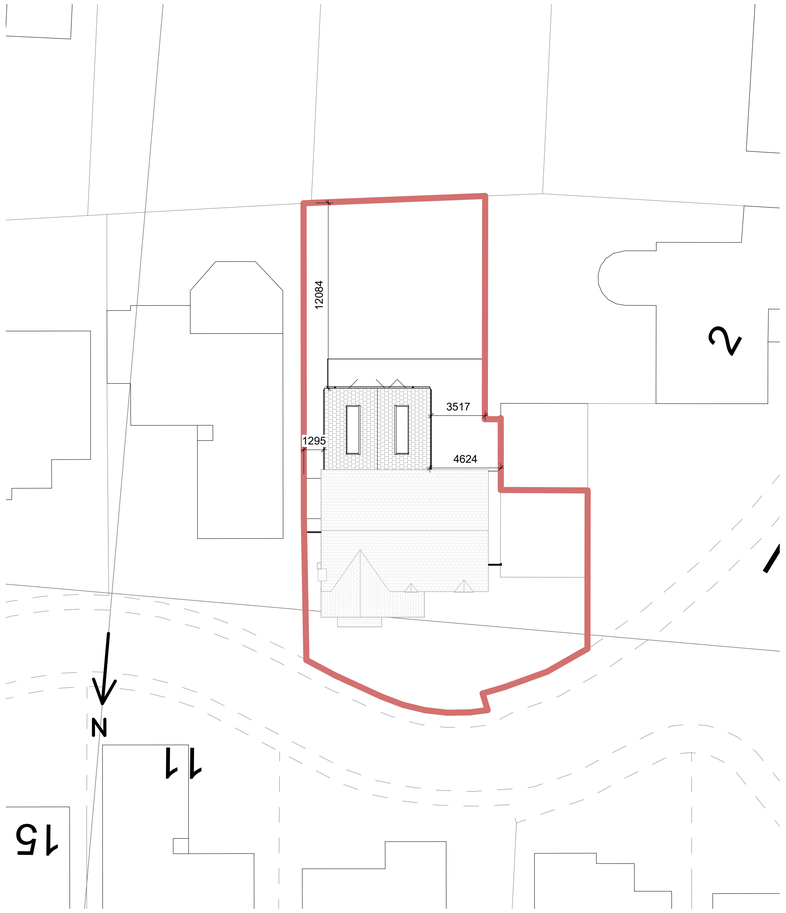

Site Plan
1 : 200

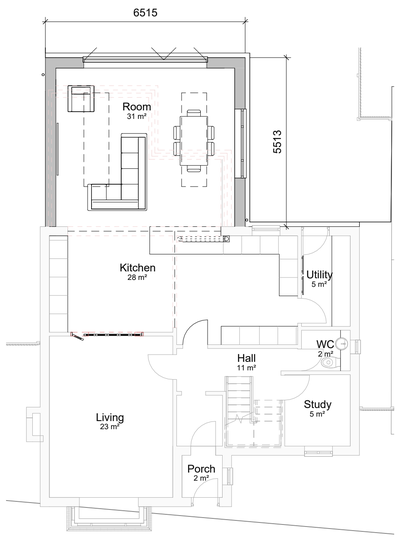

Ground Floor Plan
1 : 100

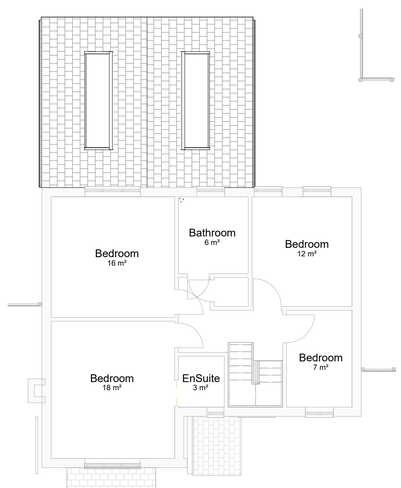

First Floor Plan
1 : 100

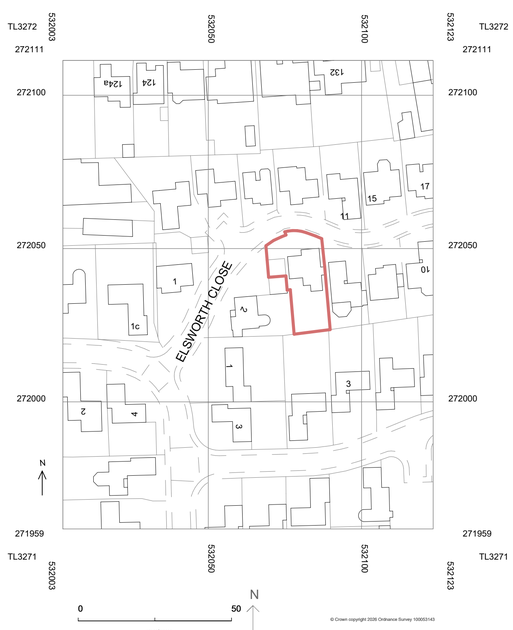

Location Plan
1 : 1000

0 1M 2M 5M 10M
SCALE: 1: 100 @ A1

0 2M 4M 10M 20M
SCALE: 1: 200 @ A1

0 10M 20M 50M 100M
SCALE: 1: 1000 @ A1

Schedule of Revisions

Rev:	Description:	Date:	Initial:
A	Amended Following Client Comments	2026-10-06	BW
B	Amended Following Client Comments	2026-10-08	BW
C	Amended Following Client Comments	2026-10-16	BW

BRIGHT
ARCHITECTURAL SOLUTIONS

Project:
4 Elsworth Close,
St. Ives
PE27 5YB

Client:
Chris & Mags

Drawing:
Proposed Plans

Scale:		Date:
As indicated	@A1	20-08-2026
Drawn By:	**Checked By:**	**Revision:**
BW	BAS	C

Drawing No:
095 - 011

THIS DRAWING IS A COPYRIGHT
All dimensions to be checked on site or in the workshop before work commences.
Only figured dimensions to be used. Any discrepancies to be reported to
Bright Architectural Solutions prior to development commencement or Material Purchase