Location Plan

Site Address: **149a, Crosshall Road, Eaton Ford, PE19 7GB**

PlanningPortal

Date Produced: **01-Apr-2025**

Scale: **1:2500 @A4**

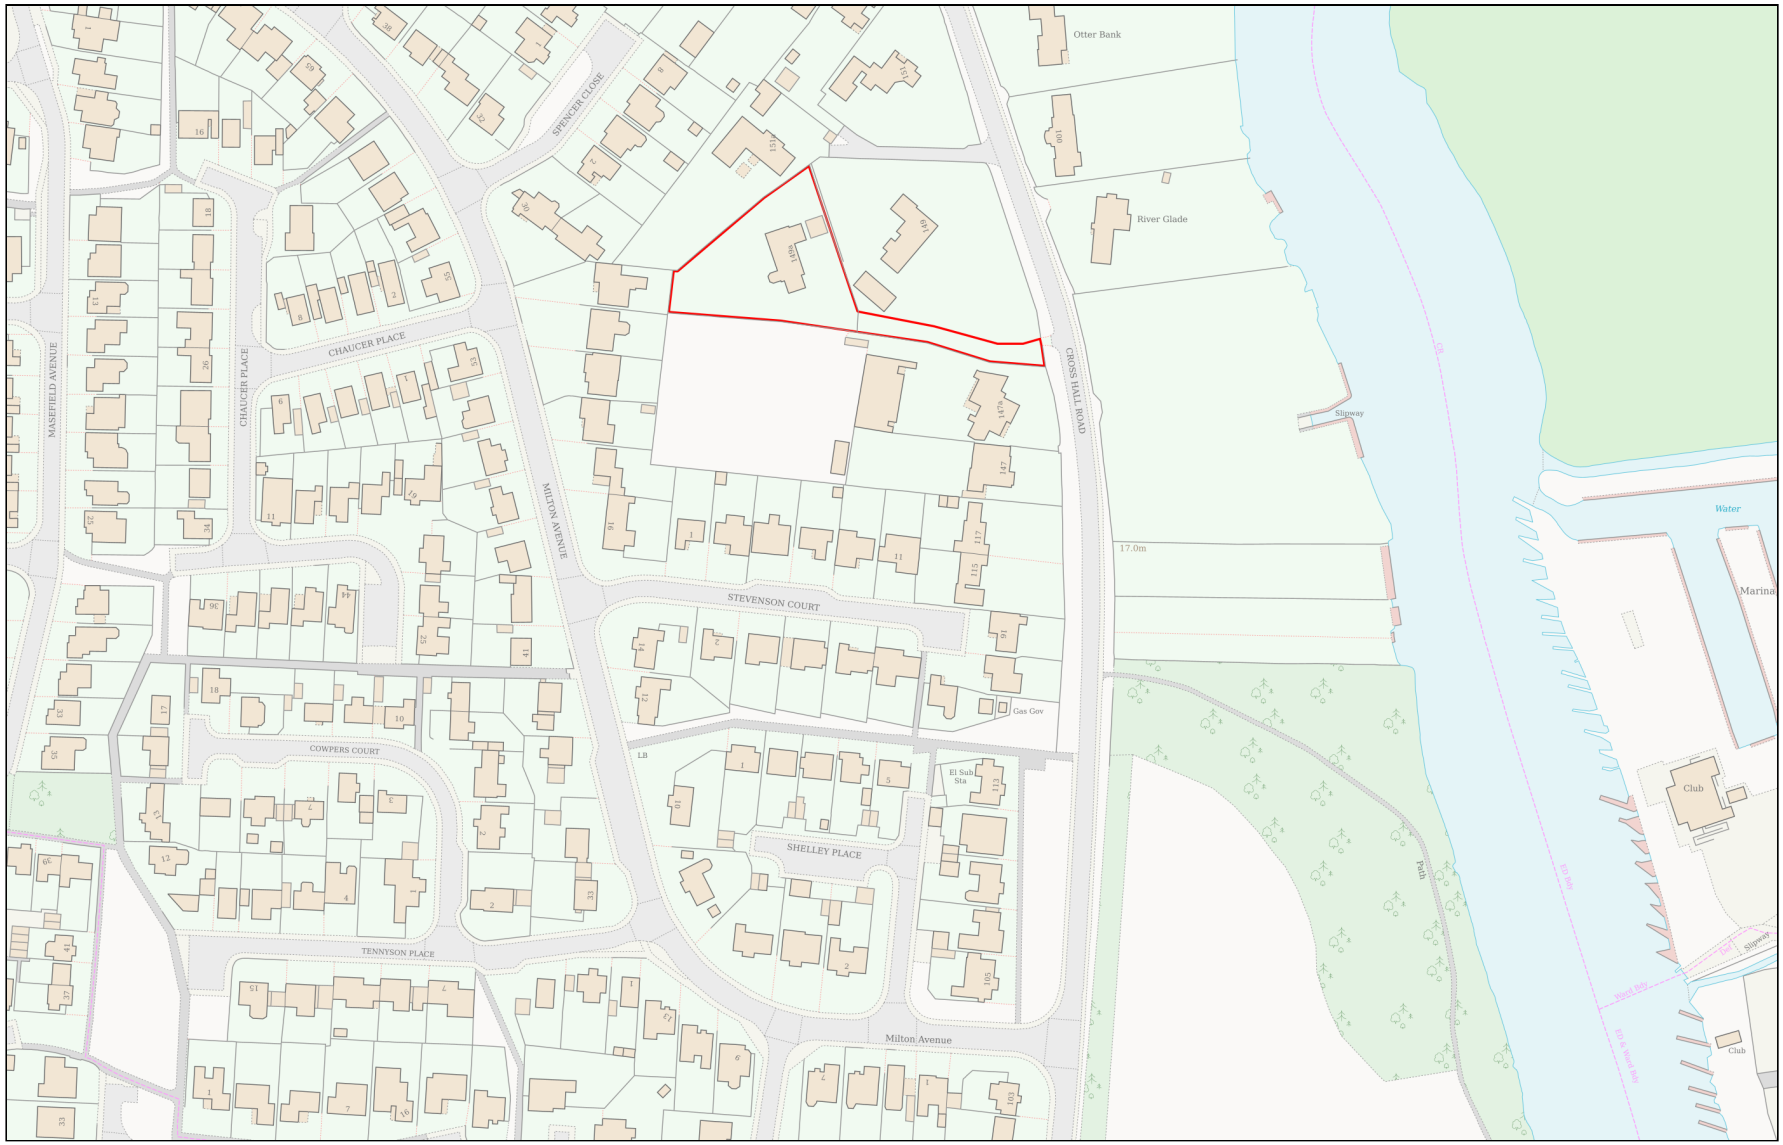

0 100

Metres

Planning Portal Reference: **PP-13390697v1**

Powered By TerraQuest

© Crown copyright and database rights 2025 OS 100042766