48 Wheatsheaf Road site plan as proposed

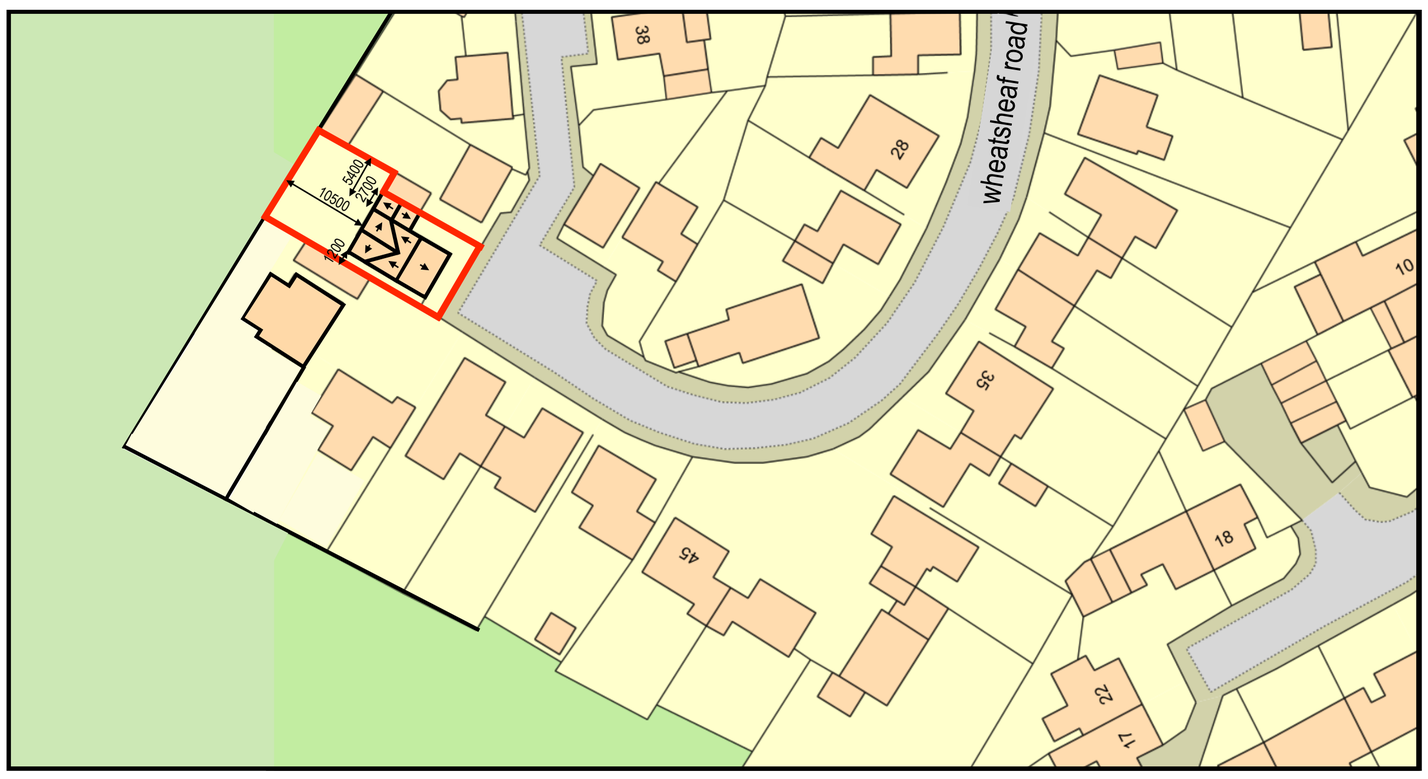

1/500 @ a1

0 50

Metres

N