Scale: 1:100

0m 1 2 3 4 5m 10m

Scale: 1:500

0m 5 10 15 20 25 50m

Scale: 1:1250

0m 12.5 25 37.5 50 62.5 125m

THIS DRAWING AND THE BUILDING WORKS DEPICTED ARE THE COPYRIGHT OF L BEVENS ASSOCIATES ARCHITECTS LTD AND MAY NOT BE REPRODUCED OR AMENDED EXCEPT BY WRITTEN PERMISSION. NO LIABILITY WILL BE ACCEPTED FOR AMENDMENTS MADE BY OTHER PERSONS. COPYRIGHT 2025 ©.

ALL MEASUREMENTS SHOULD BE CHECKED ON SITE AND ANY DISCREPANCIES SHOULD REPORTED TO THE ORIGINATOR.

ALL WORKS TO COMPLY WITH CURRENT CDM REGULATIONS AS APPROPRIATE. IT IS THE CLIENT'S RESPOSIBILITY TO FULLY COMPLY WITH THE CDM 2015 REGULATIONS INCLUDING APPOINTING A PRINCIPAL DESIGNER AND PRINCIPAL CONTRACTOR FOR PROJECTS WITH MORE THAN ONE CONTRACTOR ON SITE.

NO WORKS TO COMMENCE ON SITE UNTIL ALL APPROVALS ARE CONFIRMED IN WRITING. L BEVENS ASSOCIATES ARCHITECTS LTD ACCEPTS NO LIABILITY IF THIS IS BREACHED.

IT IS THE CONTRACTORS RESPONSIBILITY TO ACCURATELY LOCATE EXISTING SERVICES PRIOR TO WORKS COMMENCING.

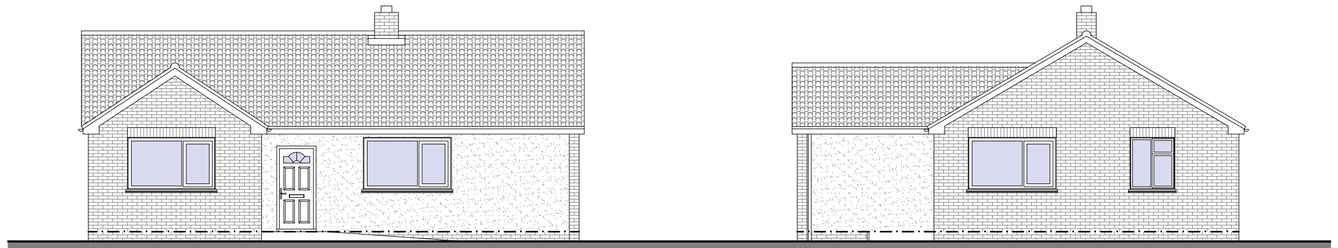

Existing Front Elevation

Existing Side Elevation

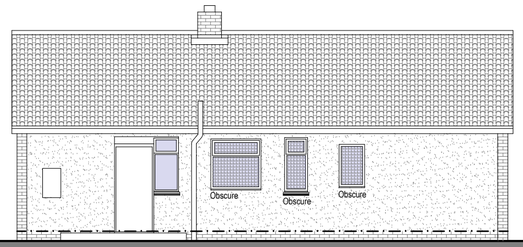

Existing Rear Elevation



Existing Side Elevation



Existing Block Plan 1:500

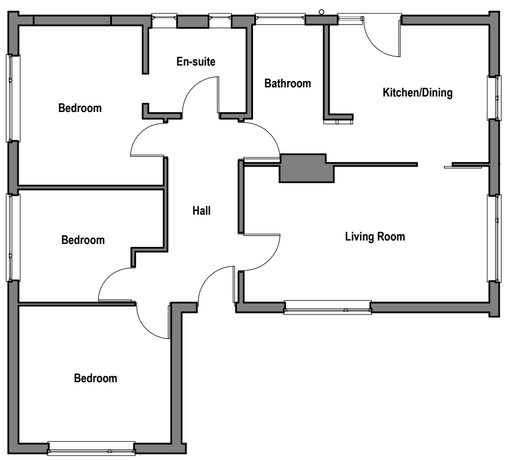

Existing Ground Floor Plan

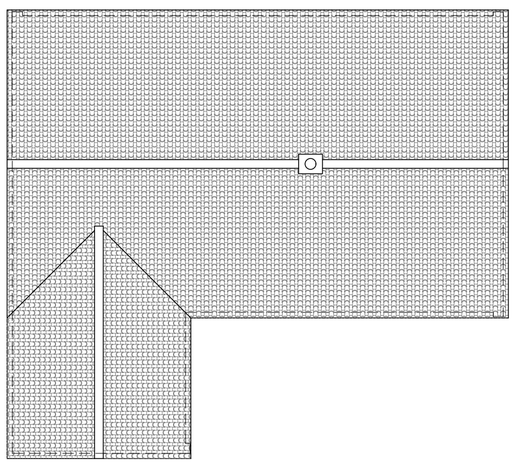

Existing Roof Plan

North



Ordnance Survey (c) Crown Copyright 2025. All rights reserved. Licence number 100022432

Location Plan 1:1250

arb Architects Registration Board
REG NO: 0654801

L Bevens Associates Architects Ltd
The Doghouse
10 Cricketers Way
Chatteris
Cambridgeshire
PE16 6UR
Tel: 01354 693969
Mob: 07739 562818
Email: enquiries@lbevens-associatesltd.co.uk
Web: www.lbevens-associatesltd.co.uk

DRAWING STATUS: PRELIMINARY ☐ CONSTRUCTION ☐ PLANNING ■ FILE COPY ☐

CLIENT
Mrs E Camwell

PROJECT
36 Parkhall Road, Somersham,
Huntingdon, Cambridgeshire.

DRAWING TITLE
Existing Floor Plan, Roof Plan & Elevations
Existing Block Plan
Location Plan

SCALE	DATE	DRAWN	CHECKED
1:100 & 1:50 @ A2	March 2025	LB	

DRAWING NUMBER
CH25/LBA/684/EX-1-101

REVISION