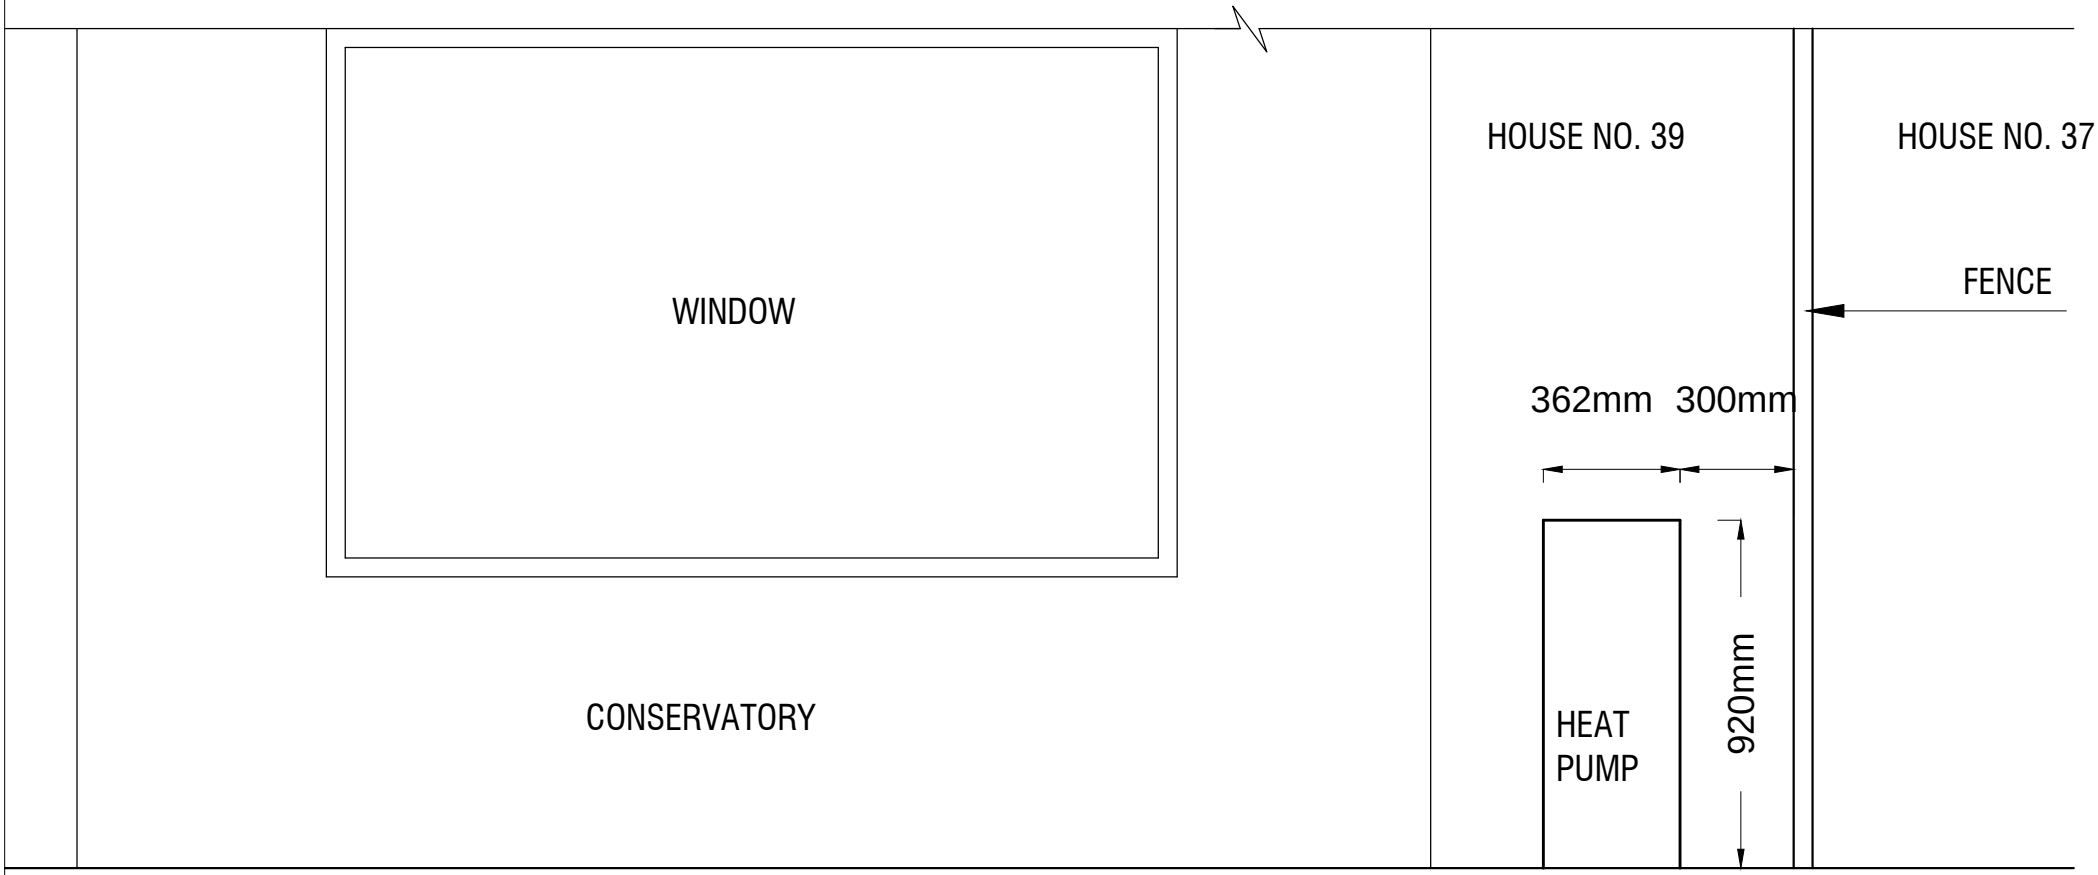


SCALE 1:20 @A4
HOUSE NO. 39
Shashank Sharda, 39 Fox Brook,

0 1
1 Meter

HEAT PUMP INSTALLATION
REAR ELEVATION