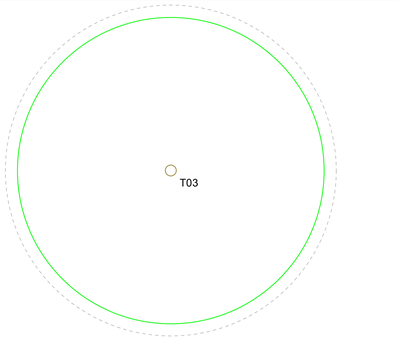


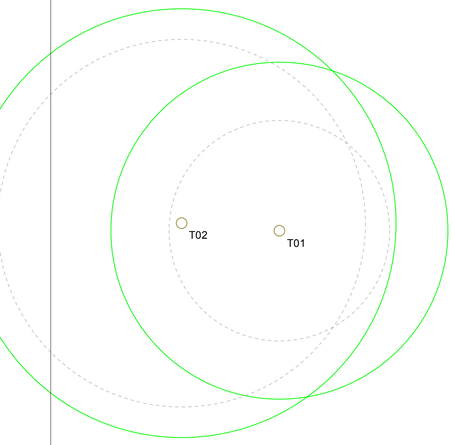


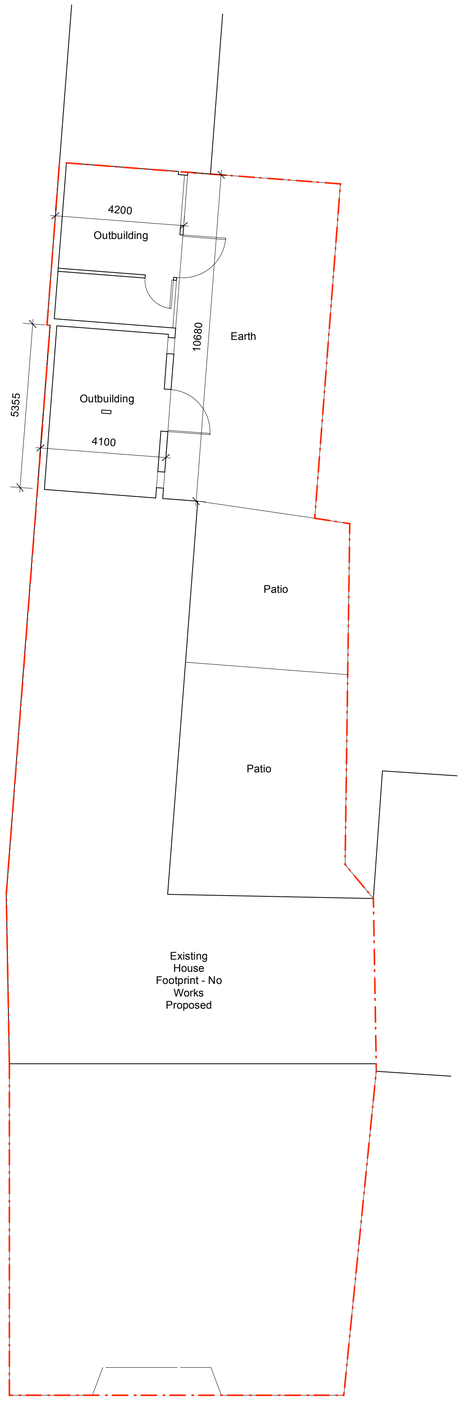


Existing Ground Floor Plan

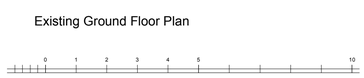




Existing Roof Plan




Site Location Plan 1:1250

© Crown Copyright and database rights 2023 OS 100047474

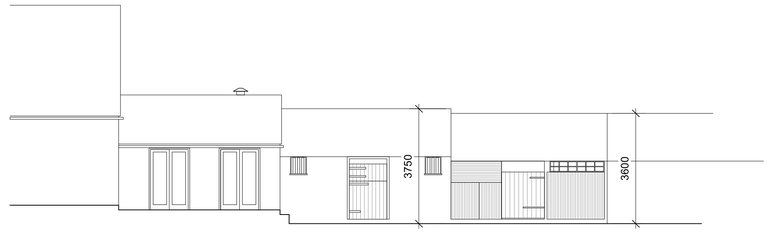


Existing West Elevation

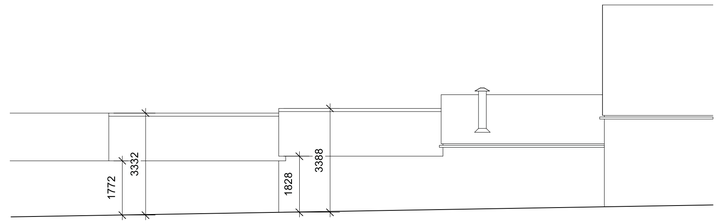


Existing East Elevation

REVISIONS

A - Dimensions added.

Jon Richards Architectural Design

Jasmine House
1 Red House Paddock
Tallington PE9 4RG

info@jrad.co.uk
www.jrad.co.uk
+44 (0) 7970 288376

CLIENT

Samantha Ripley

PROJECT

47 Main Street
Yaxley
Peterborough
PE7 3LZ

DRAWING TITLE

Existing Plans and Elevations

SCALE

1:100 @ A1

DATE

August 2024

DRAWING NO

MS-EX-PL-01

REV

A