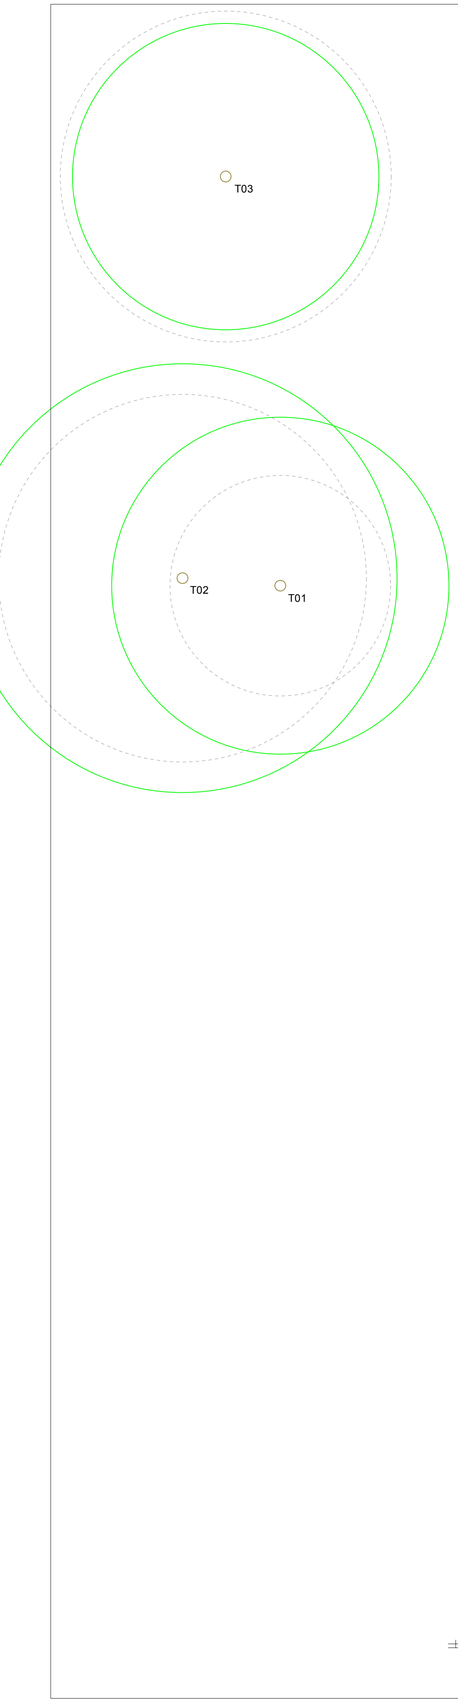

Proposed Ground Floor Plan

0 1 2 3 4 5 10



Proposed Roof Plan

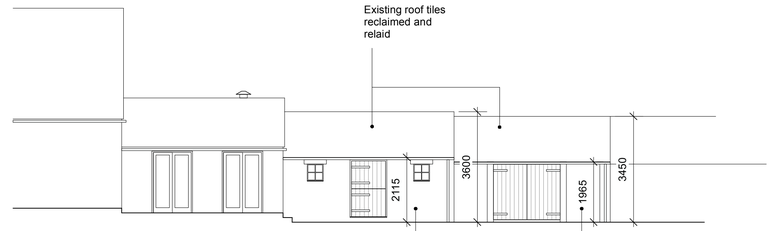

Proposed West Elevation

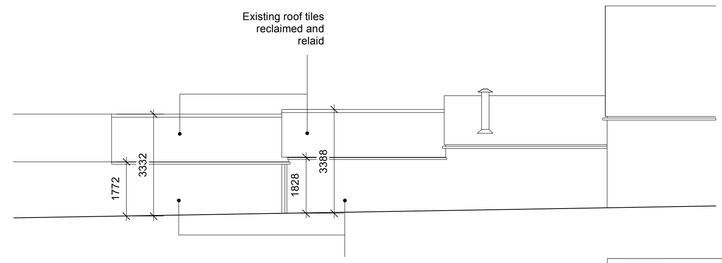

Proposed East Elevation

REVISIONS

A - Dimensions added.

Jon Richards Architectural Design

Jasmine House
1 Red House Paddock
Tallington PE9 4RG

info@jrad.co.uk
www.jrad.co.uk
+44 (0) 7970 288376

CLIENT

Samantha Ripley

PROJECT

47 Main Street
Yaxley
Peterborough
PE7 3LZ

DRAWING TITLE

Proposed Plans and Elevations

SCALE

1:100 @ A1

DATE

September 2024

DRAWING NO

MS-PR-PL-01

REV

A