
Site Location
1:1250




1:1250 Scale Bar



Block Plan
1:200

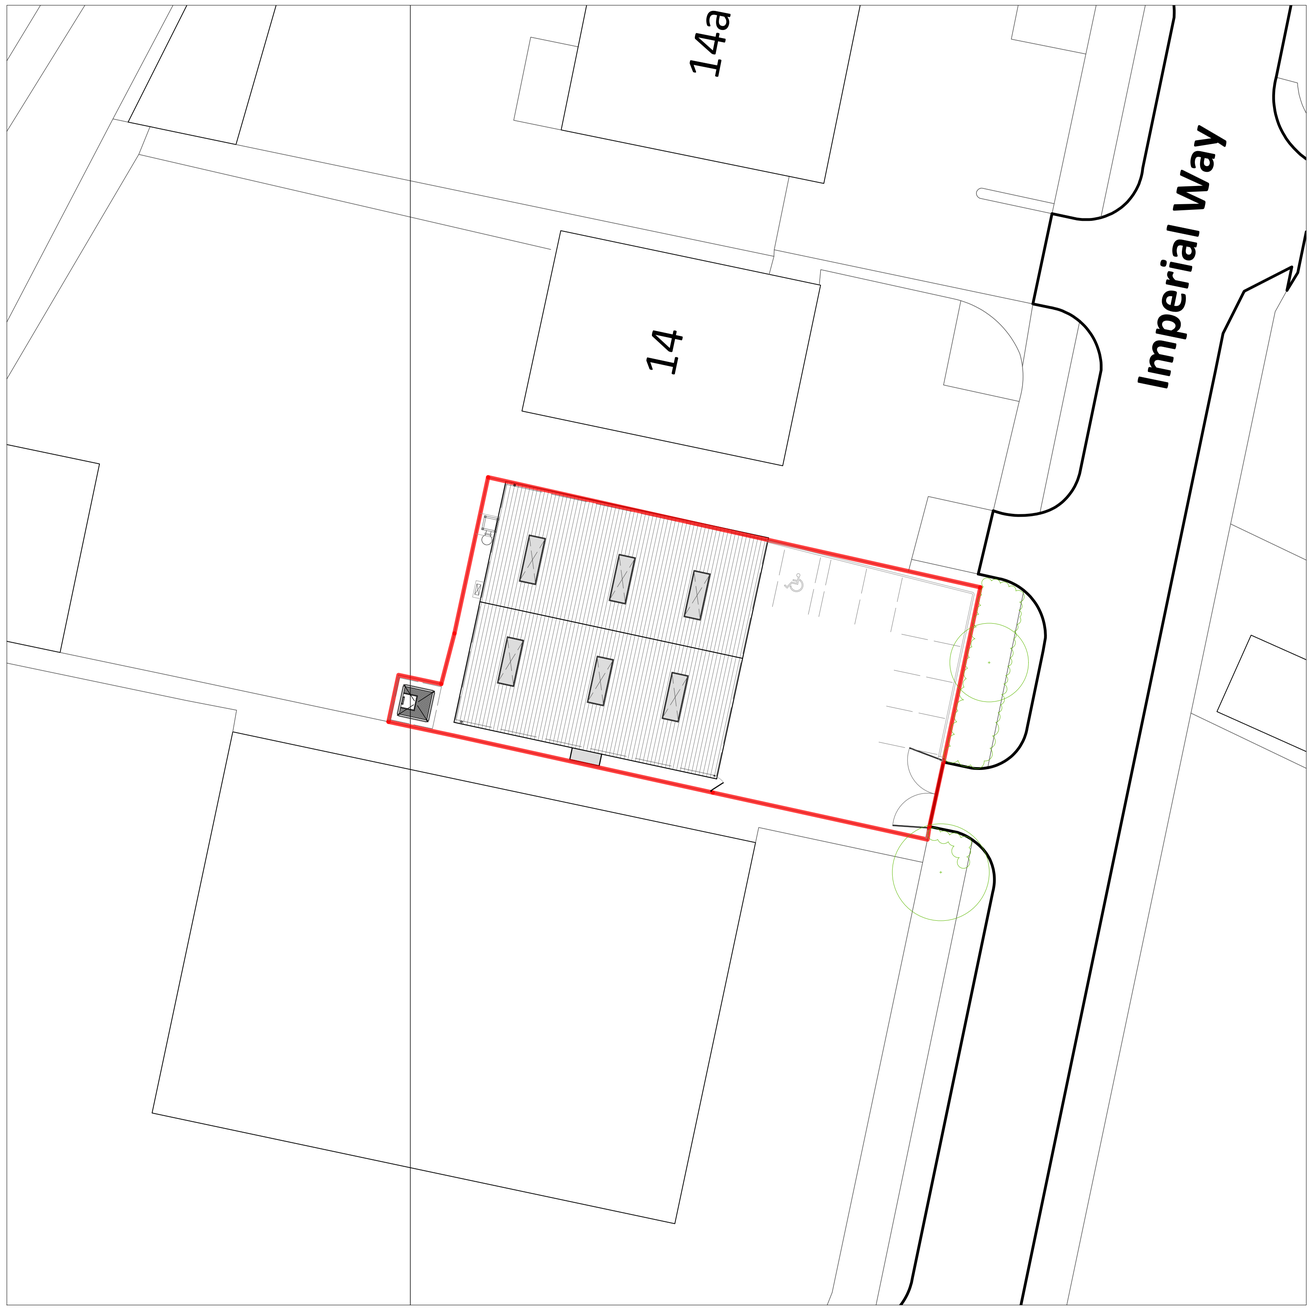

1:200 Scale Bar

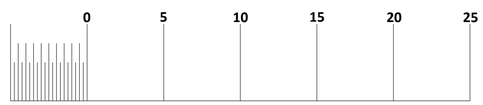

N

James Wollerton Architecture.

NOTES:
The level of information in this drawing is in relation to submitting a PLANNING APPLICATION.

The information shown should not be used for any purpose (such as building regulations, costing or construction) unless permission is expressly granted by the client / James Wollerton Architecture.

Responsibility for Party Wall matters and Rights to Light lies with the client.

ALL dimensions should be checked on site.

This drawing is subject to copyright.

Address: 13a Imperial Way, Eagle Business Park, Yaxley, Peterborough, PE7 3GP

DWG Title: Site Location & Block Plan
DWG No: 2025-308-01_PA

Date: 06-05-2025
Scale: 1:1250 @ A1 / 1:2500 @ A3
1:200 @ A1 / 1:400 @ A3

Revision: N/A