

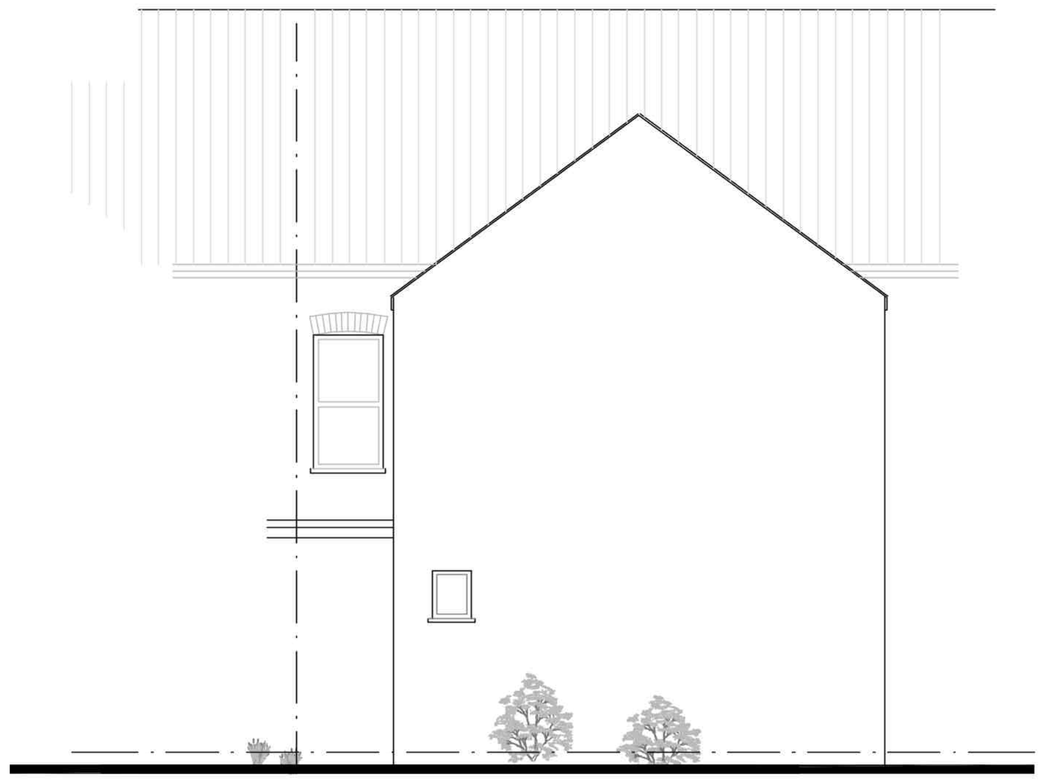


EXISTING REAR ELEVATION

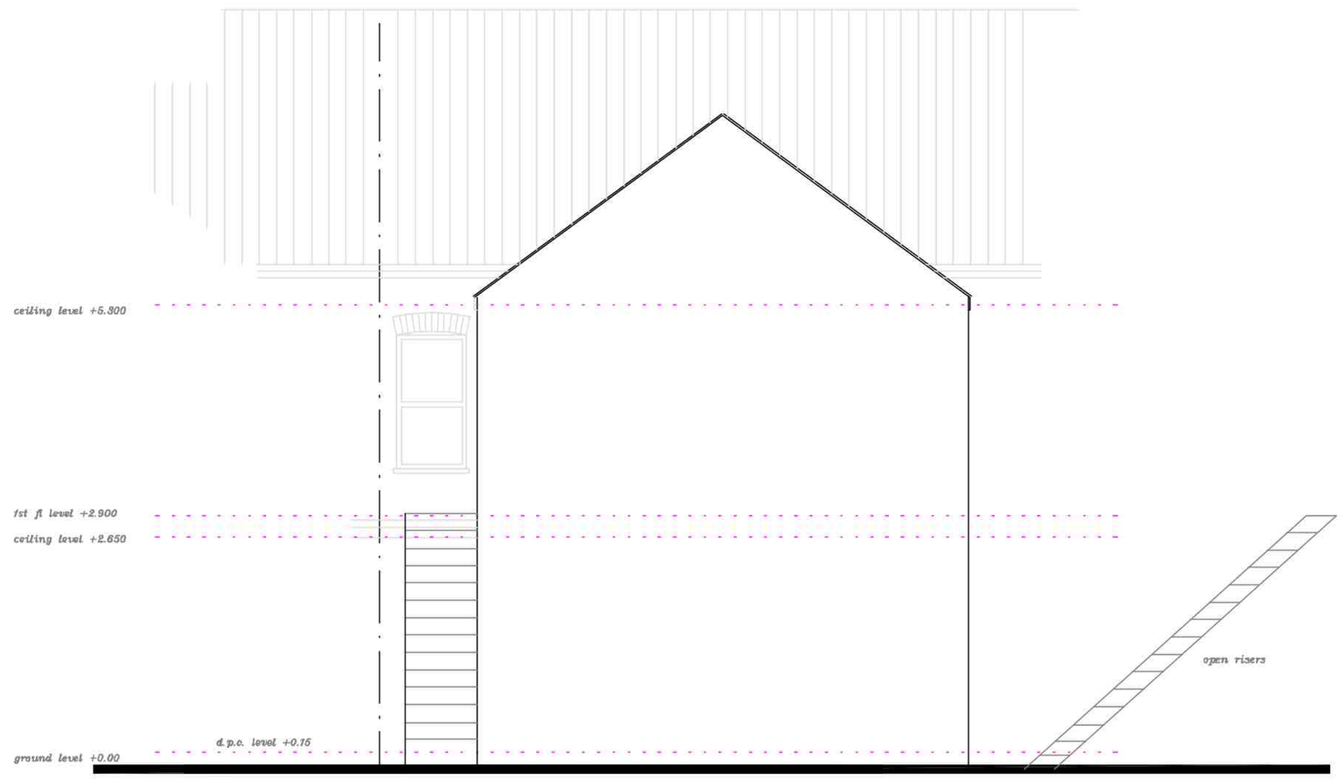

SECTION DRAWING

SECTION THRO. STAIRCASE

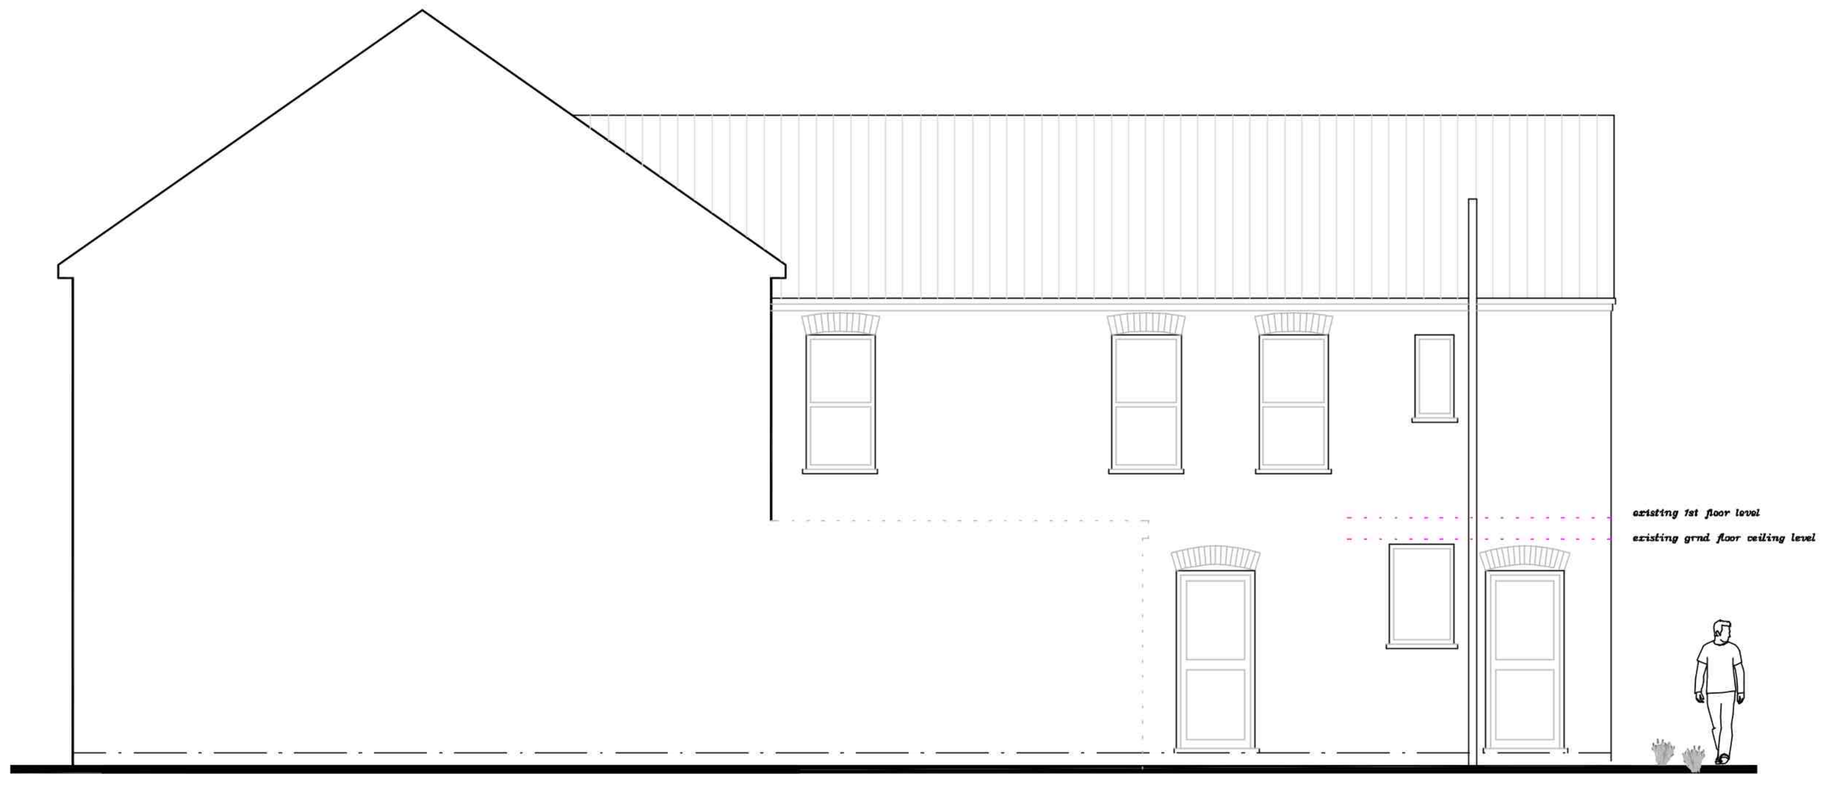

EXISTING SIDE ELEVATION

C

NOTES

This drawing is to be read in conjunction with the construction notes provided. All dimensions to be checked on site by builder and not scaled from this drawing. This is an architectural drawing for submission to the Local Planning Department only.

REVISIONS

Drawn by:
G P Melanie
Architectural Design

35 Beauchamp Close, Eaton Socon, Cambs PE198BU
email: ginomel@hotmail.com
web site: www.gpmelanie.co.uk
Phone: 01480 210993

Client: Zee Stevens

Location: 10 Cambridge Street
St Neots
Cambs
PE19 1JL

Project: Proposed new external staircase

Title: Existing Elevations drawing.

Scale: 1:50,1:200 at A1

Date: June 2025

Drg.No. DA/AJD/01.1