

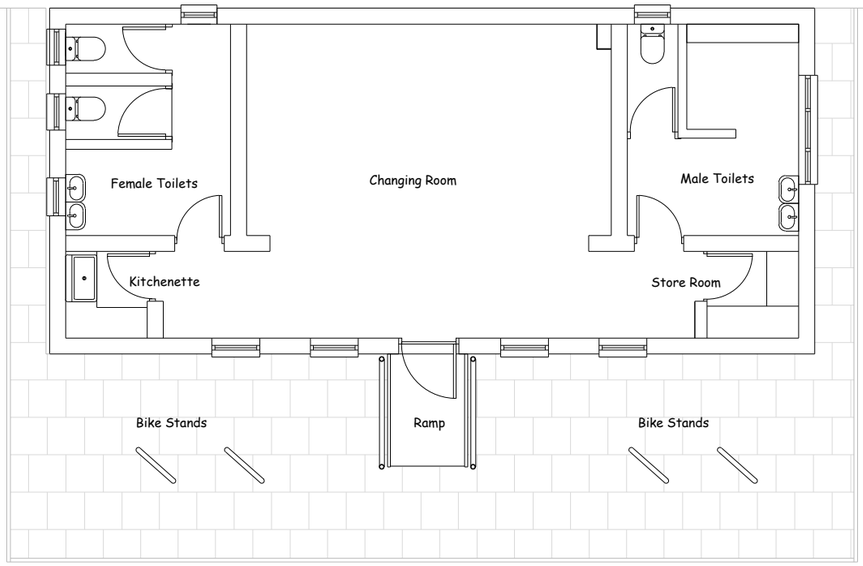


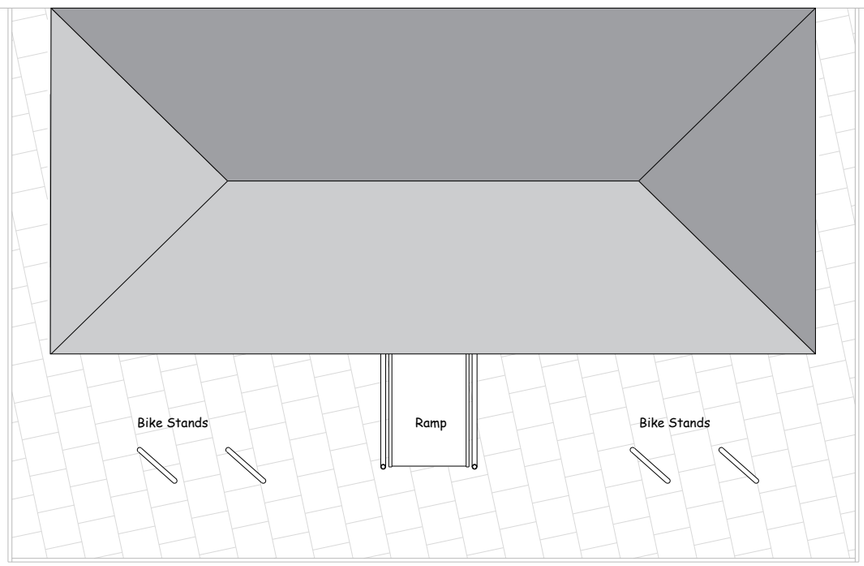


SCALE 1:100 (METRES)


0 5 10

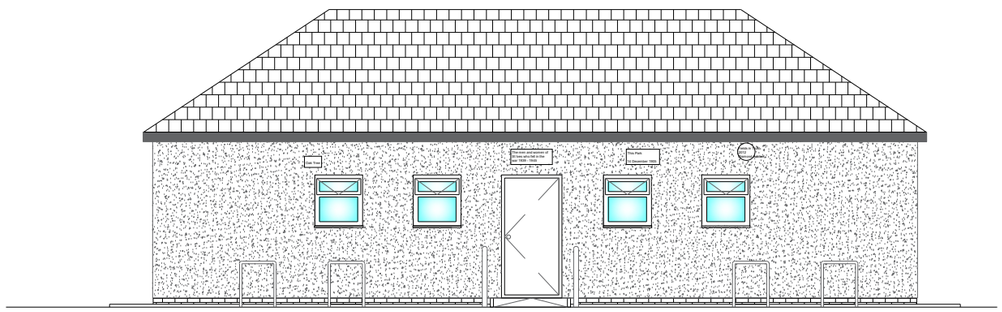


Warner's Park Pavilion - Existing Front Elevation

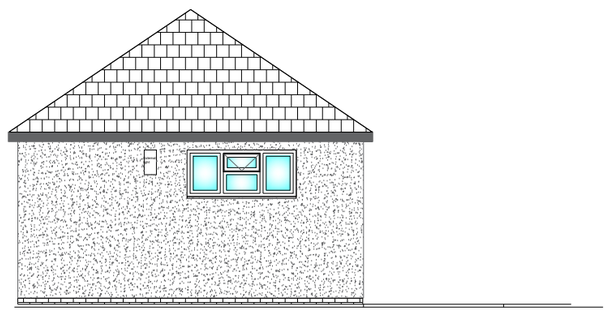

Existing South Elevation

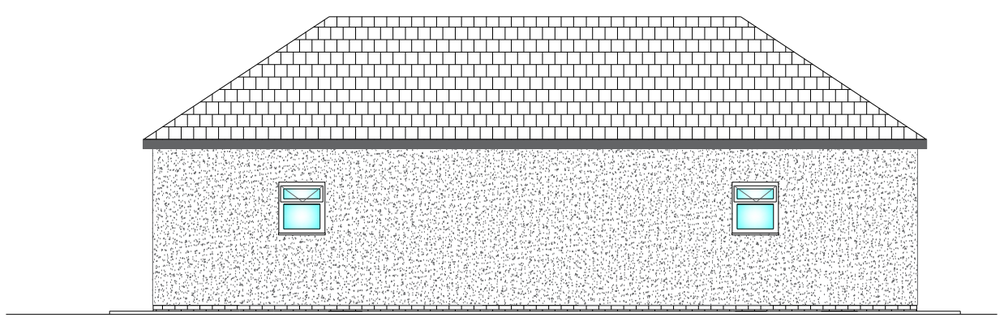

Warner's Park Pavilion - Existing Rear Elevation

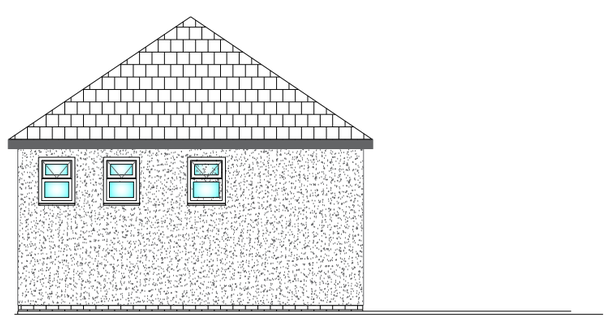

Existing North Elevation

REV	DATE	BY	REVISION NOTES

Suite 2, Clare Hall,
St Ives Business Park,
Parsons Green,
St Ives,
Cambs, PE27 4WY

© COPYRIGHT

Tel: 01480 494969
Email: enquiries@planningandarchitecture.co.uk
Web: www.planningandarchitecture.co.uk

PARTNERS in PLANNING and ARCHITECTURE

PROJECT
Full Planning Application for Front Extension and Alterations to Existing Pavilion at Warners Park, Park Side, St Ives PE27 5QJ

CLIENT
St Ives Town Council

DRAWING TITLE
Existing Plans and Elevations

DRAWN BY	SCALE	
LJ	1:100 @ A3	
DATE	DWG. No.	REV.
10-03-25	2025.13.102	-