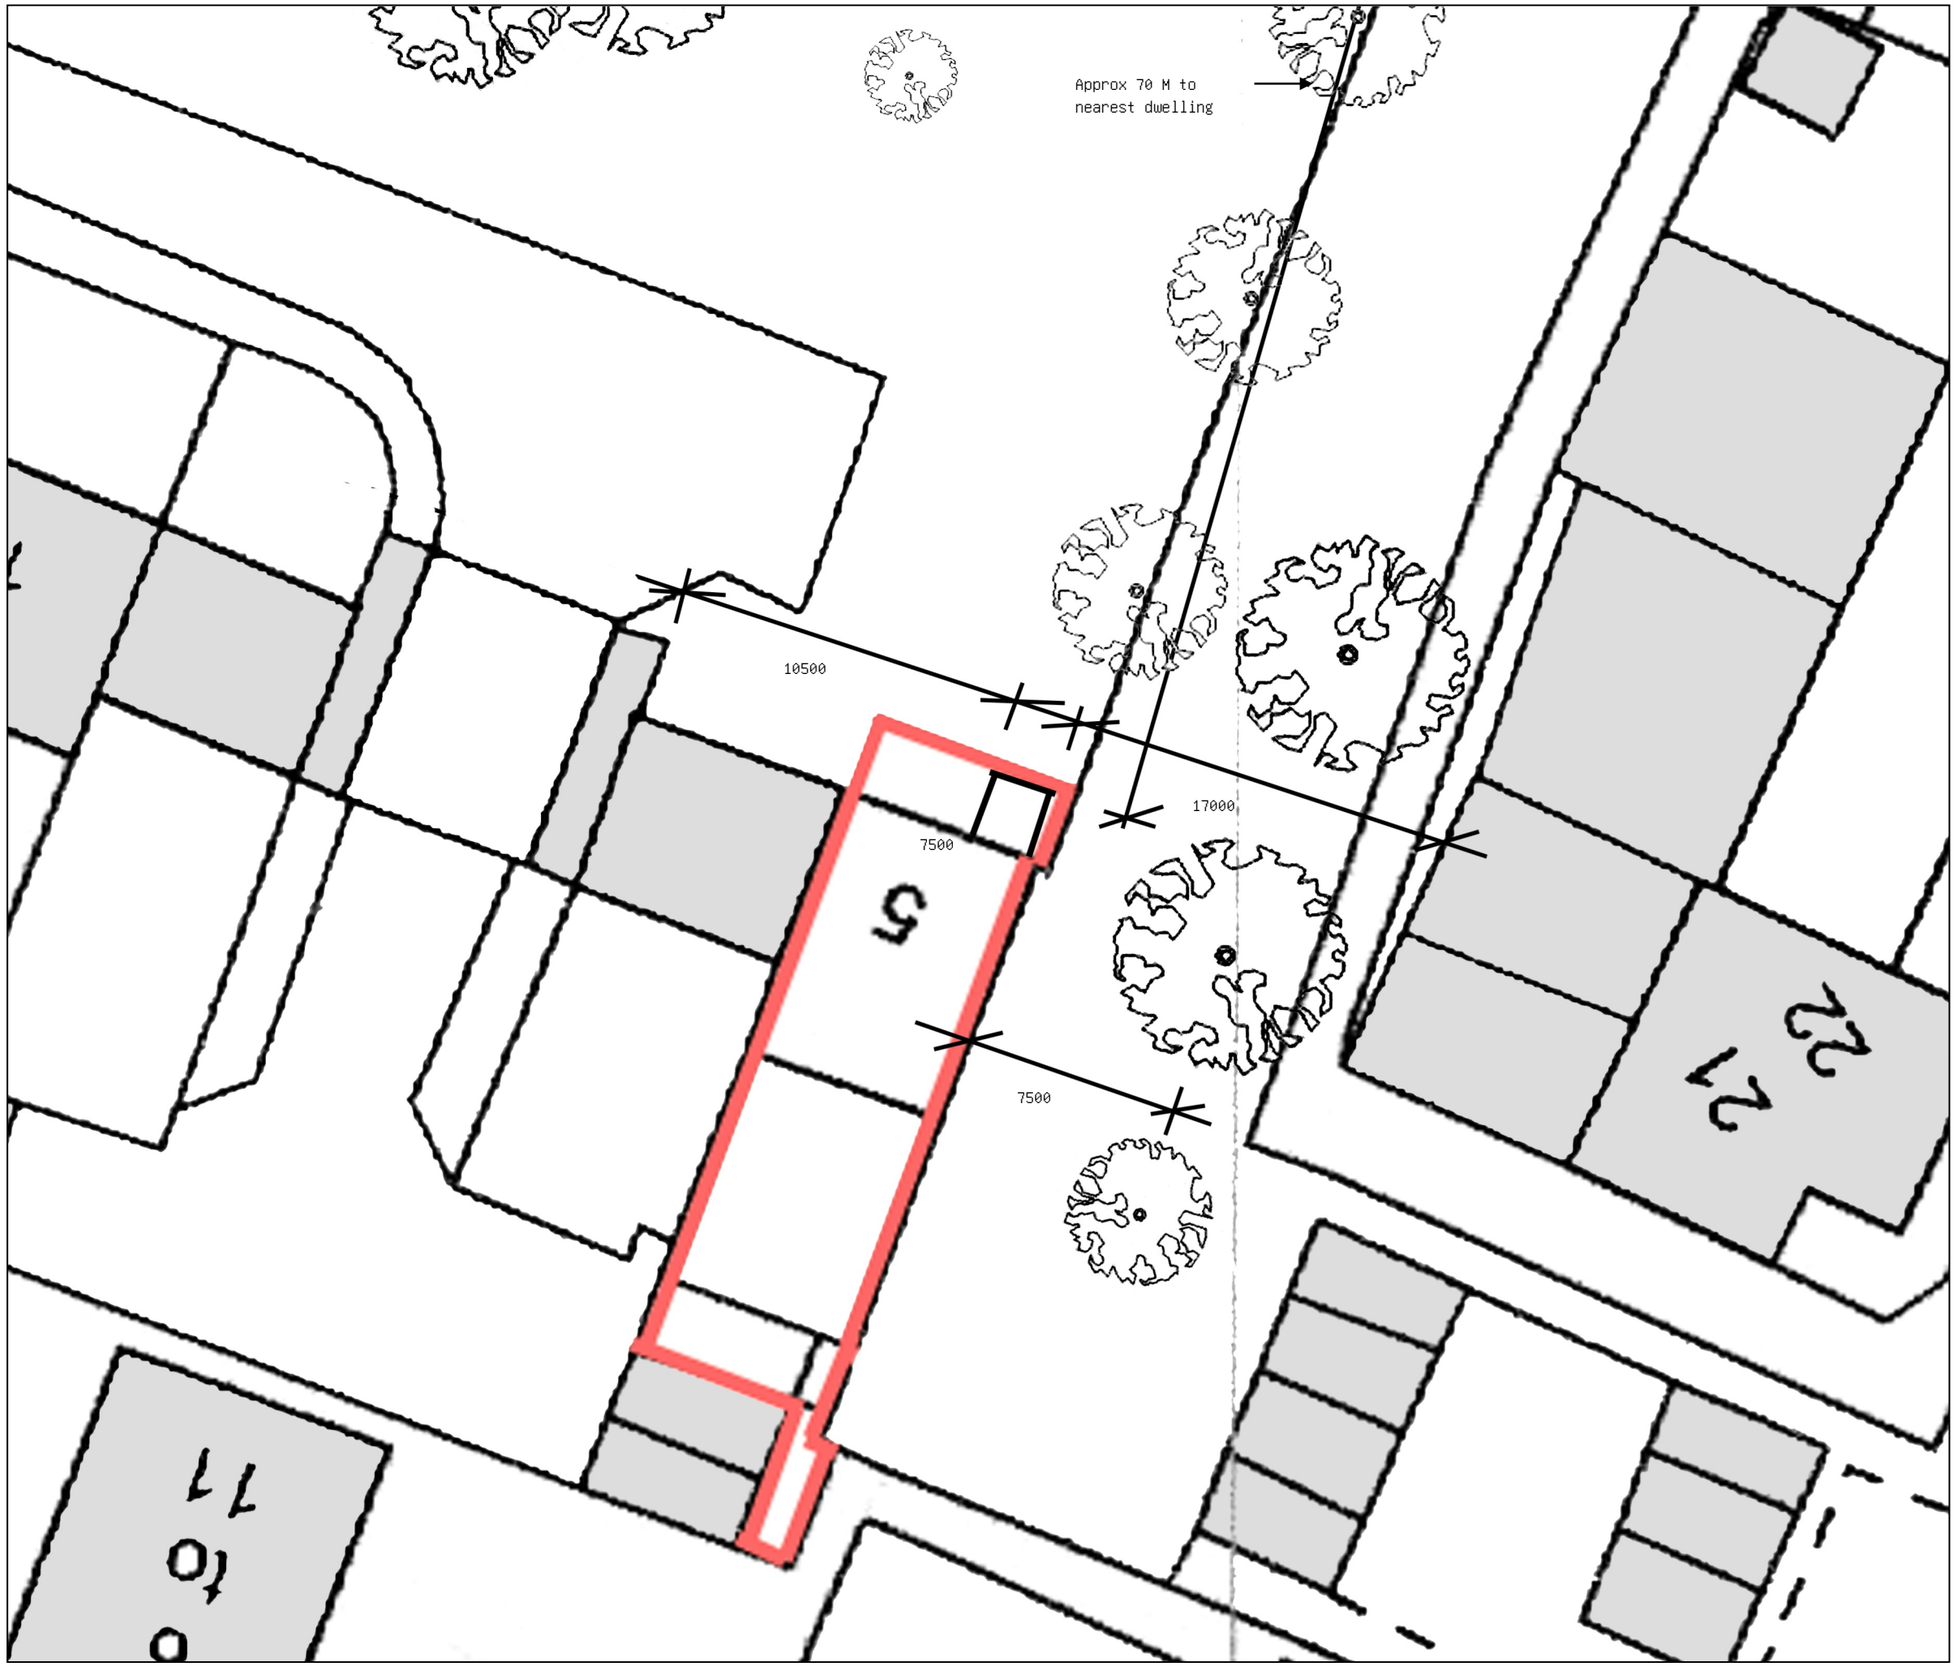


N

0 1 5 10м

Proposed alterations at
5 The Brambles
Limes Park Road
St Ives
Cambs PE27 5NJ
For Mr & Mrs P Homent

Site plan

Scale 1/200

A3

Sheet No: 1A

Date: 19 Dec 24

Richard Biddle
Member of Chartered Institute of Builders

Telephone & Fax:
01480 493918 Mob:07801 688266

Email: biddle945@btinternet.com